24 EXISTING SIDE ELEVATION
SCALE: 1/16"= 1'-0"

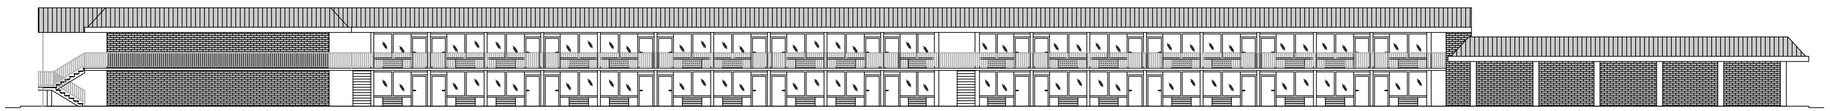

25 EXISTING SIDE ELEVATION
SCALE: 1/16"= 1'-0"

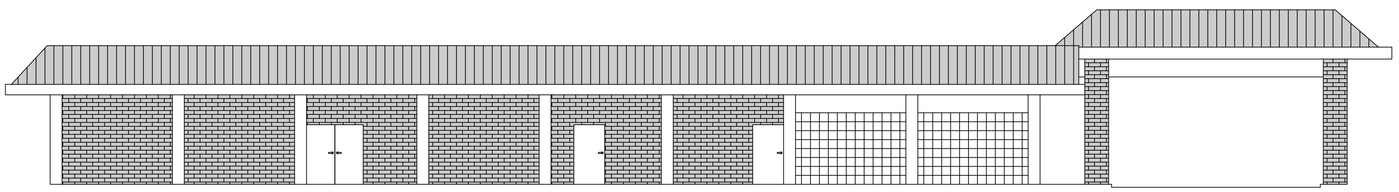

26 EXISTING FRONT ELEVATION
SCALE: 1/8"= 1'-0"

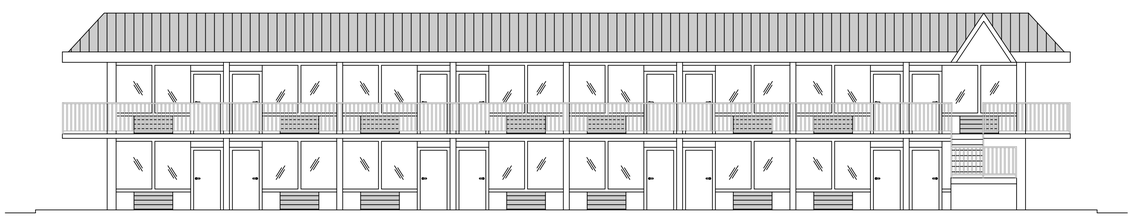

27 EXISTING REAR ELEVATION
SCALE: 1/8"= 1'-0"

DAMMON ENGINEERING, INC.
LOUISIANA & MISSISSIPPI
www.dammonengineering.com
info@dammonengineering.com
PH: 985.649.5832
Chief Engineer: Brian Mistich, PE
Chief Surveyor: Trent Trail
Slidell, LA 70458

REVISIONS

#	DESCRIPTION	DATE

SEAL:

NEW PARTIAL RENOVATION
RED ROOF INN
1662 GAUSE BLVD.
SLIDELL, LA 70458

JOB No:	2481	DATE:	10-30-2023
DRAWN BY:	CKD	CHECKED BY:	JMS

THE INFORMATION CONTAINED ON THIS DRAWING IS THE SOLE PROPERTY OF DAMMON ENGINEERING, INC. ANY REPRODUCTION IN PART OR AS A WHOLE WITHOUT THE WRITTEN PERMISSION OF DAMMON ENGINEERING, INC. IS PROHIBITED. THIS DRAWING IS TRANSMITTED TO YOU IN CONFIDENCE AND MUST BE RETURNED AT YOUR EXPENSE UPON REQUEST. THE INFORMATION ON THIS DRAWING IS TO BE CONSIDERED AS AN INSTRUMENT OF SERVICE FOR THE PROJECT FOR WHICH IT WAS PREPARED AND WAS PREPARED WITHOUT KNOWING CONSIDERATION OF ANY OTHER PROJECT.

SHEET TITLE:
EXISTING BUILDING ELEVATIONS

DRAWING NUMBER:
A105

SHEET No: 7 of 10