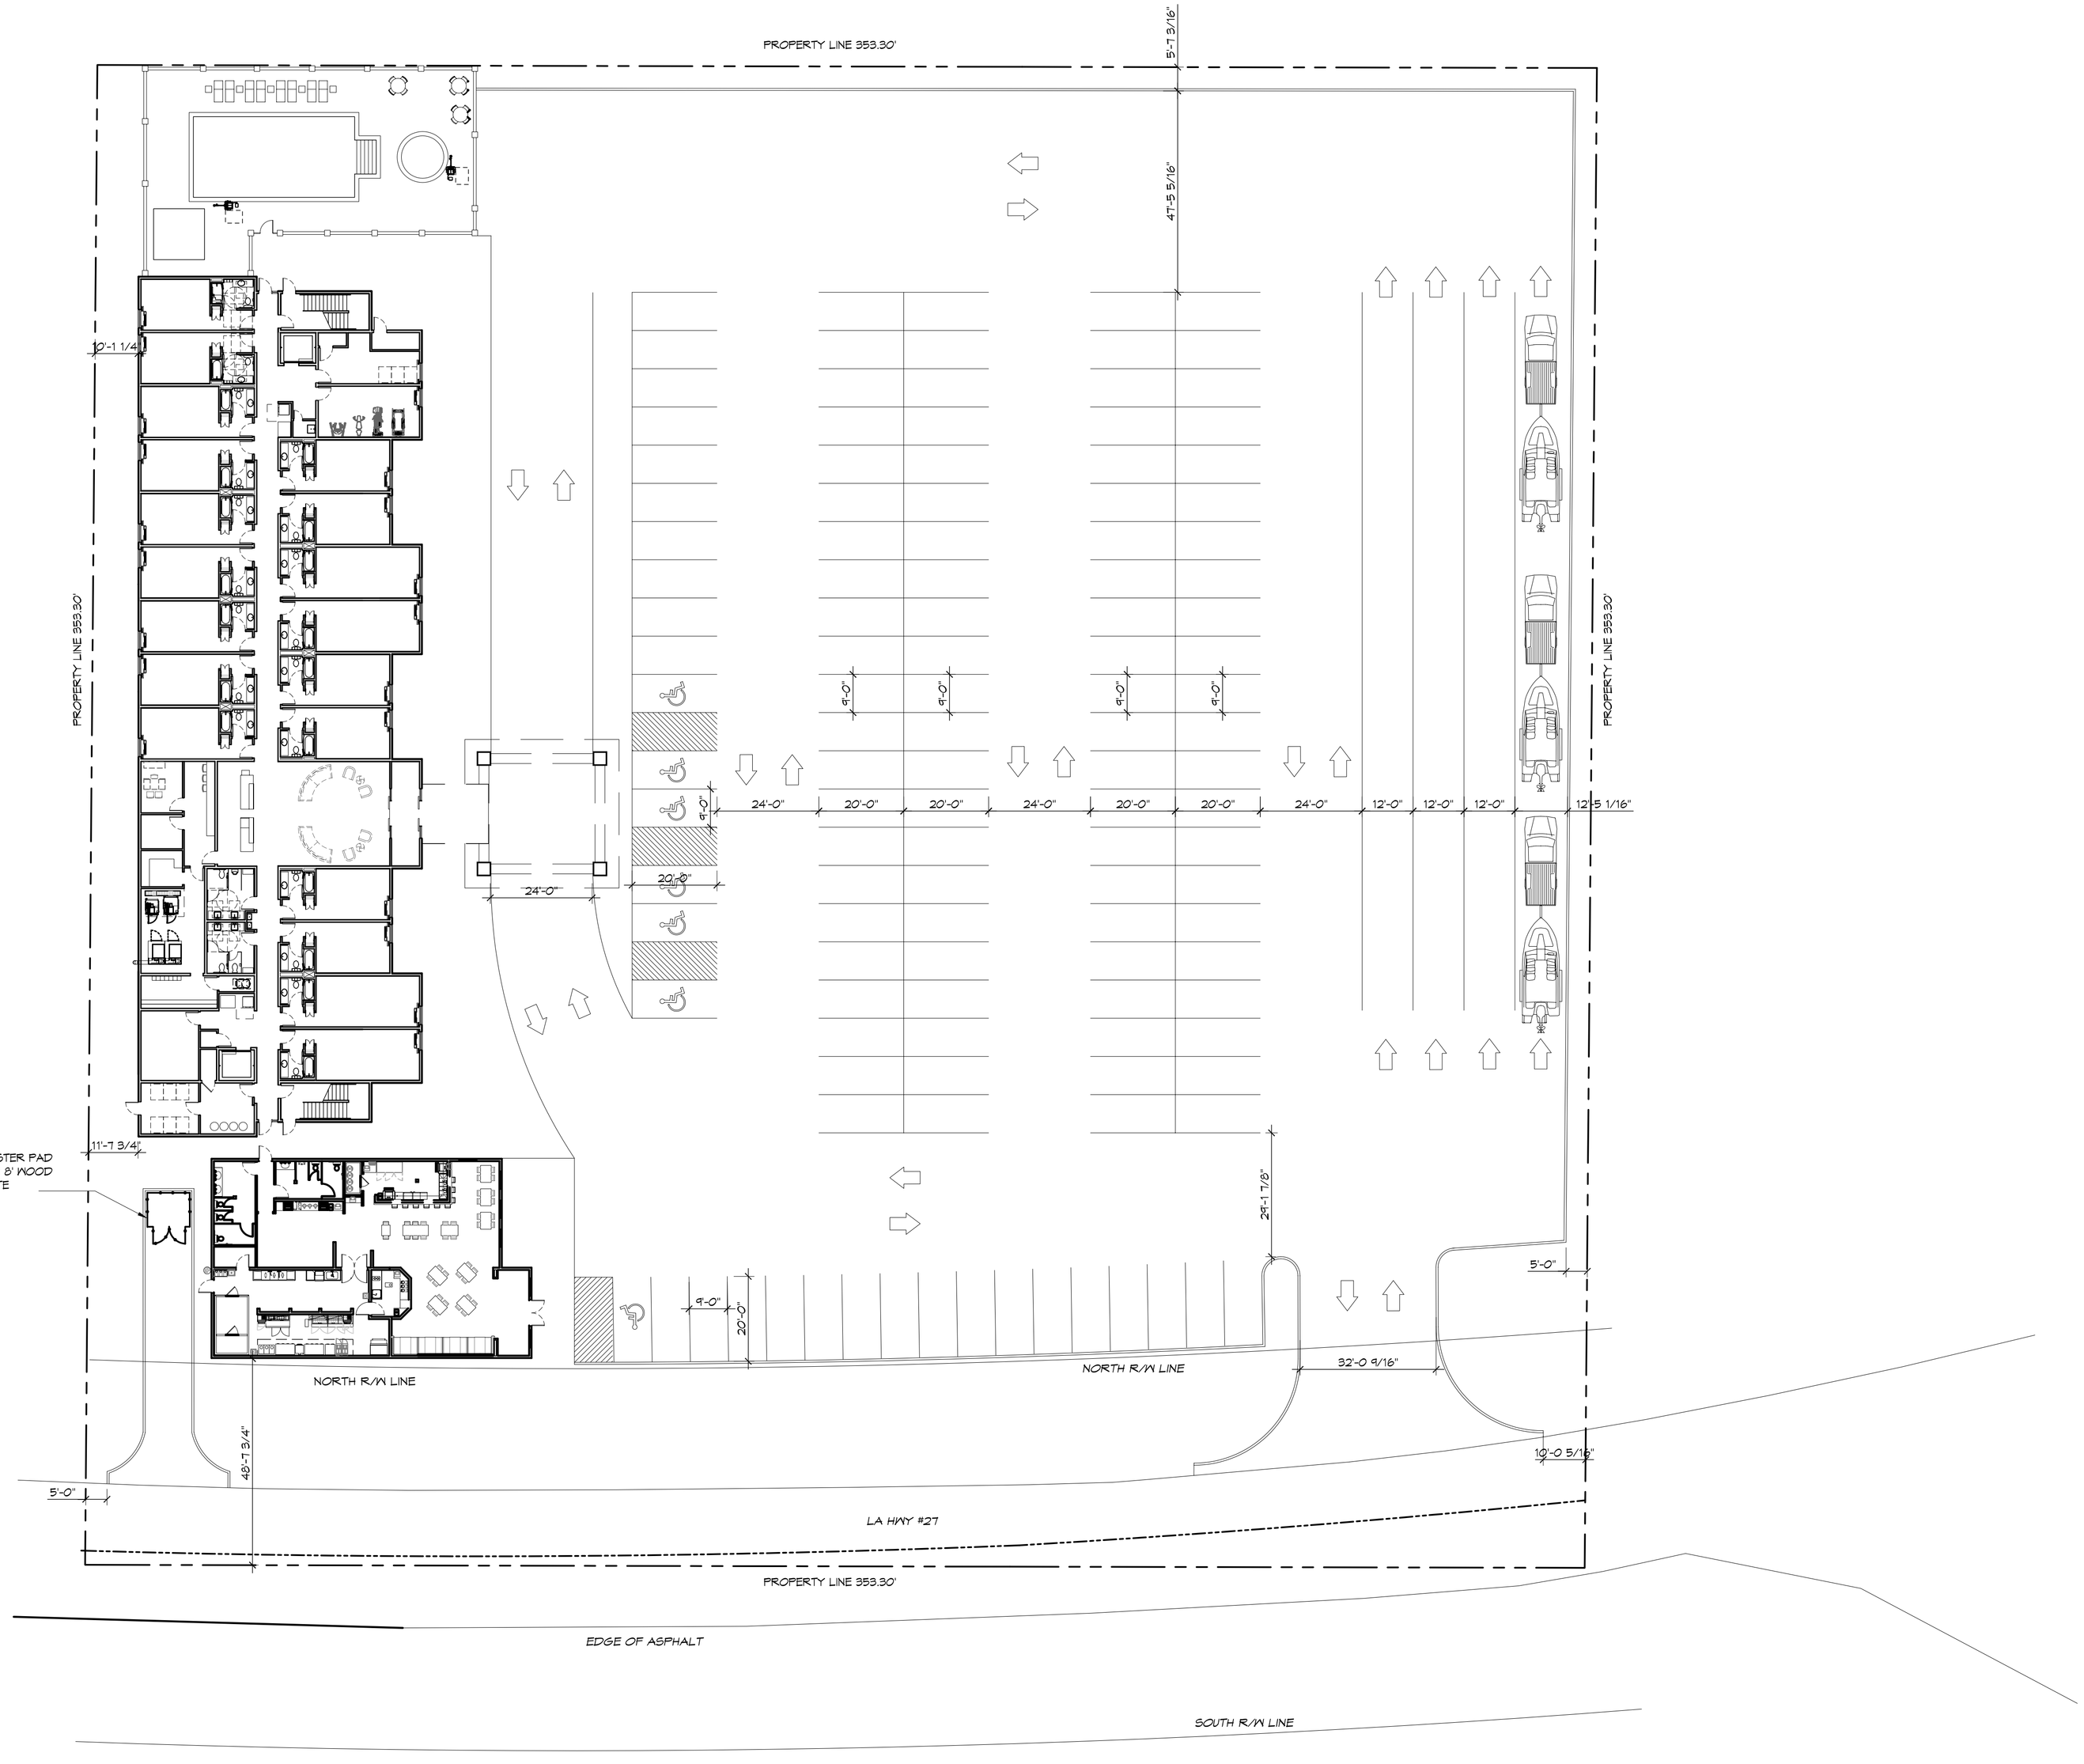

1 SITE PLAN
SCALE: 1" = 20'

GENERAL SHEET NOTES

1. DFDF

DAMMON ENGINEERING, INC.
Architects & Engineers
www.dammonengineering.com
info@dammonengineering.com
PH: 985.649.5832
F: 985.641.5950
Chief Architect: Kevin J. Klochen, NCARB
Chief Engineer: Brian Mistich, PE
554 Old Spanish Trail
Slidell, LA 70458

REVISIONS

#	DESCRIPTION	DATE

SEAL:

PRELIMINARY NOT FOR CONSTRUCTION

NEW HOTEL & RESTAURANT FOR
SPORTSMAN'S LODGE
LOT #1 LA HWY 21
HACKBERRY, LA 70645

JOB No: 2141 | DATE: 05-05-15
DRAWN BY: GKD | CHECKED BY: GKD

This these drawings and specifications, designs and arrangements represented thereby are the property of Dammon Engineering and are to be used only for this project and are not to be loaned, copied or disclosed to others, or used in connection with any other work except under written agreement with Dammon Engineering. Visual contact with these drawings or specifications shall constitute acceptance of the restrictions stated herein.

SHEET TITLE:
SITE PLAN
SCHEME "A"

DRAWING NUMBER:
C101

SHEET No: 00 of #