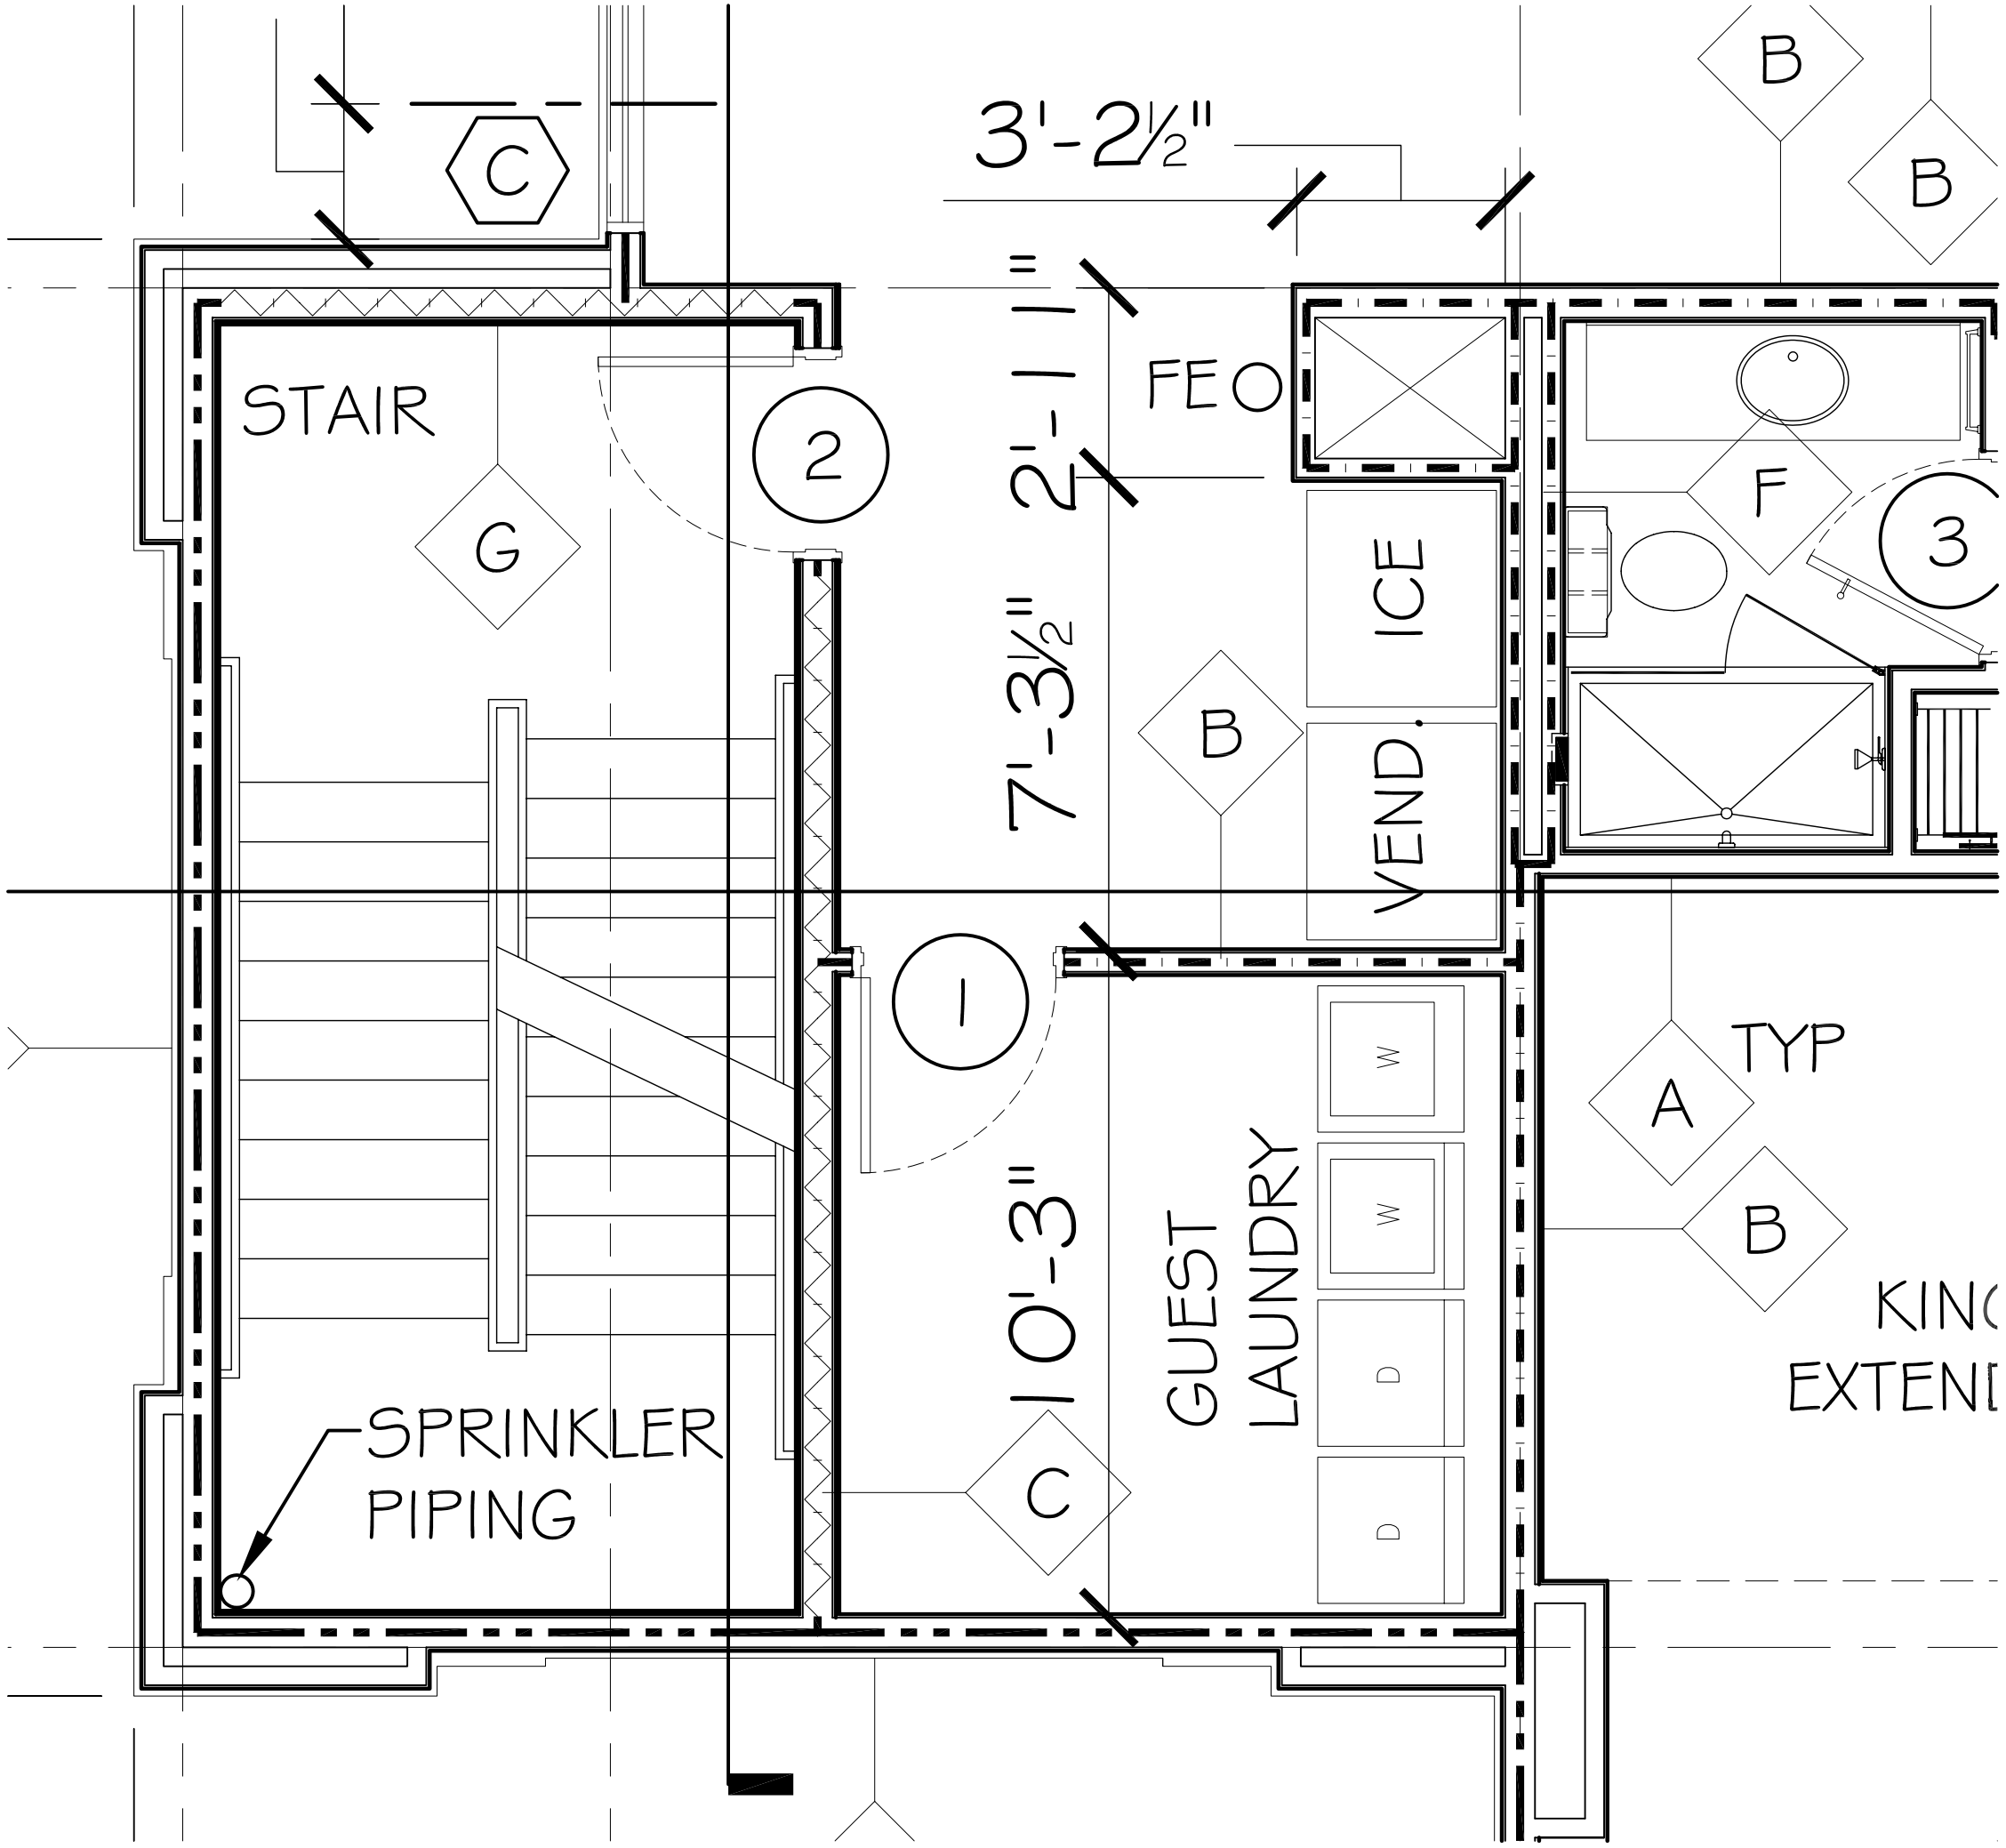
C
3'-2½"
B
B
STAIR
2
G
FEO
2'-1"
F
3
ICE
7'-3½"
B
VEND.
1
W
W
D
D
TYP
A
B
10'-3"
GUEST
LAUNDRY
KIN
EXTEN
SPRINKLER
PIPING
C