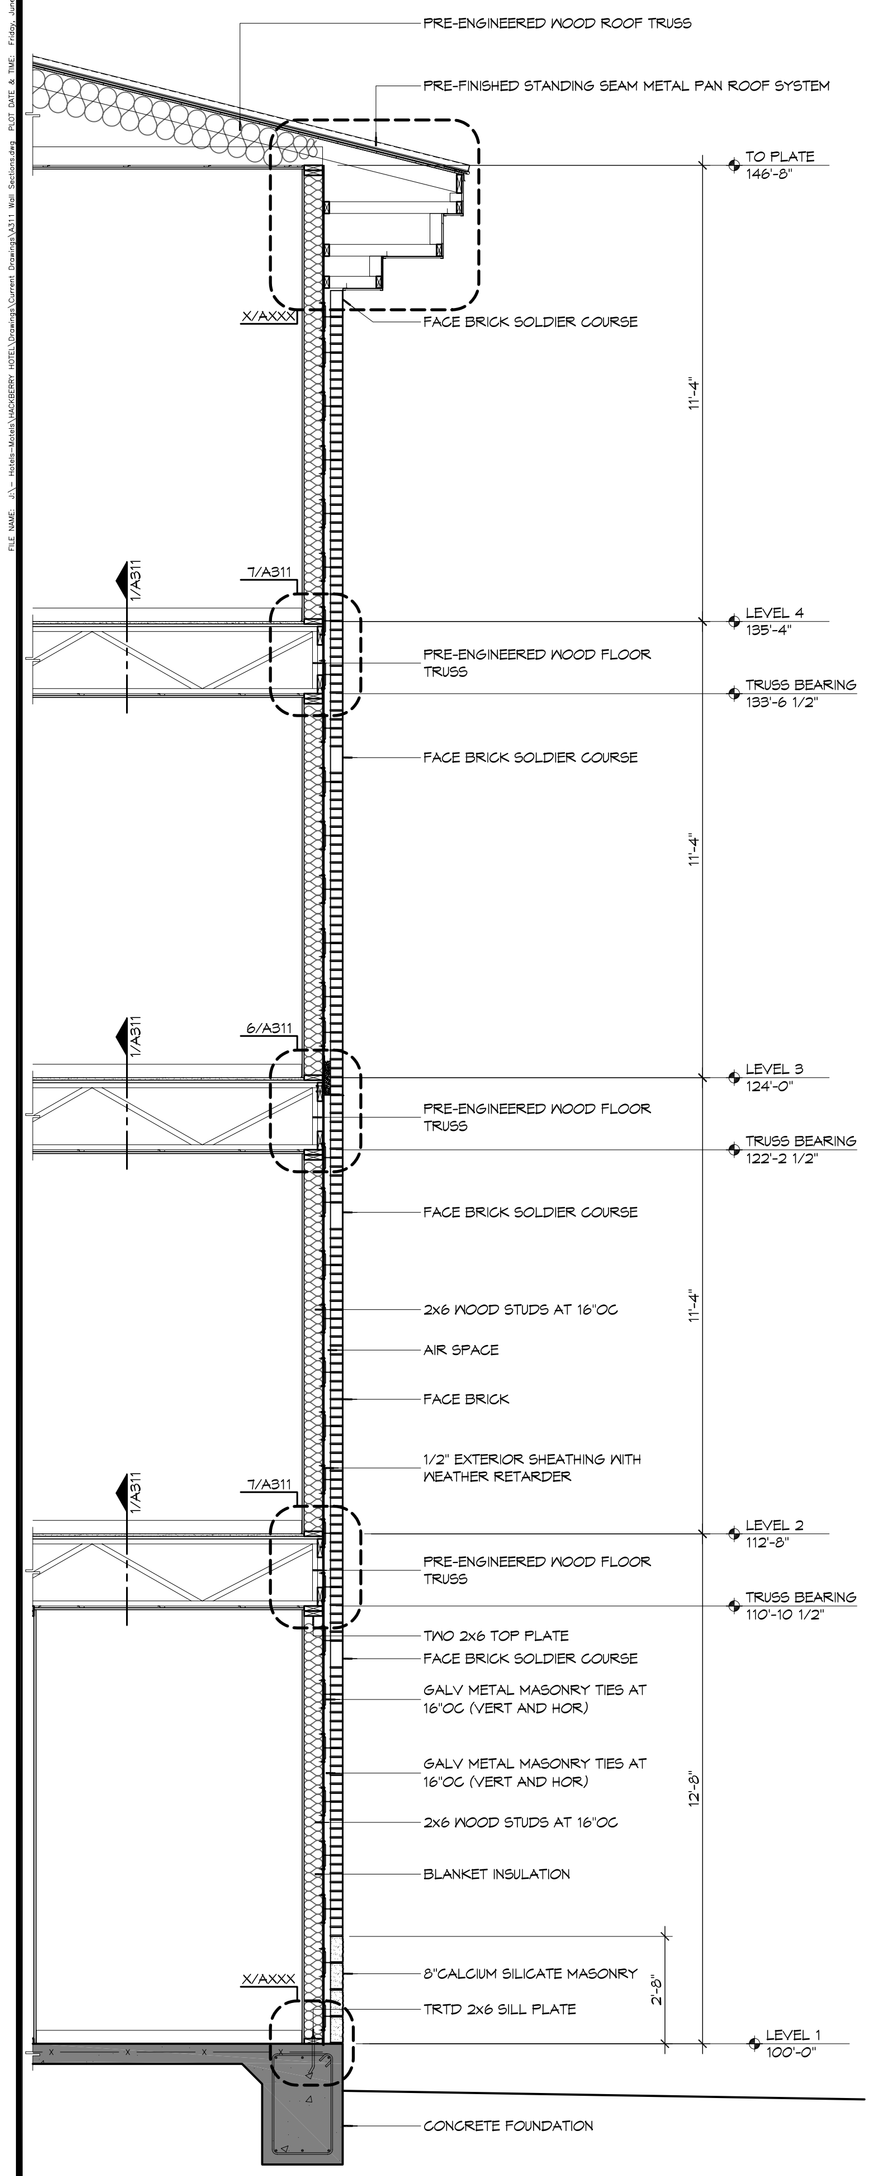

4 WALL SECTION
SCALE: 3/8" = 1'-0"

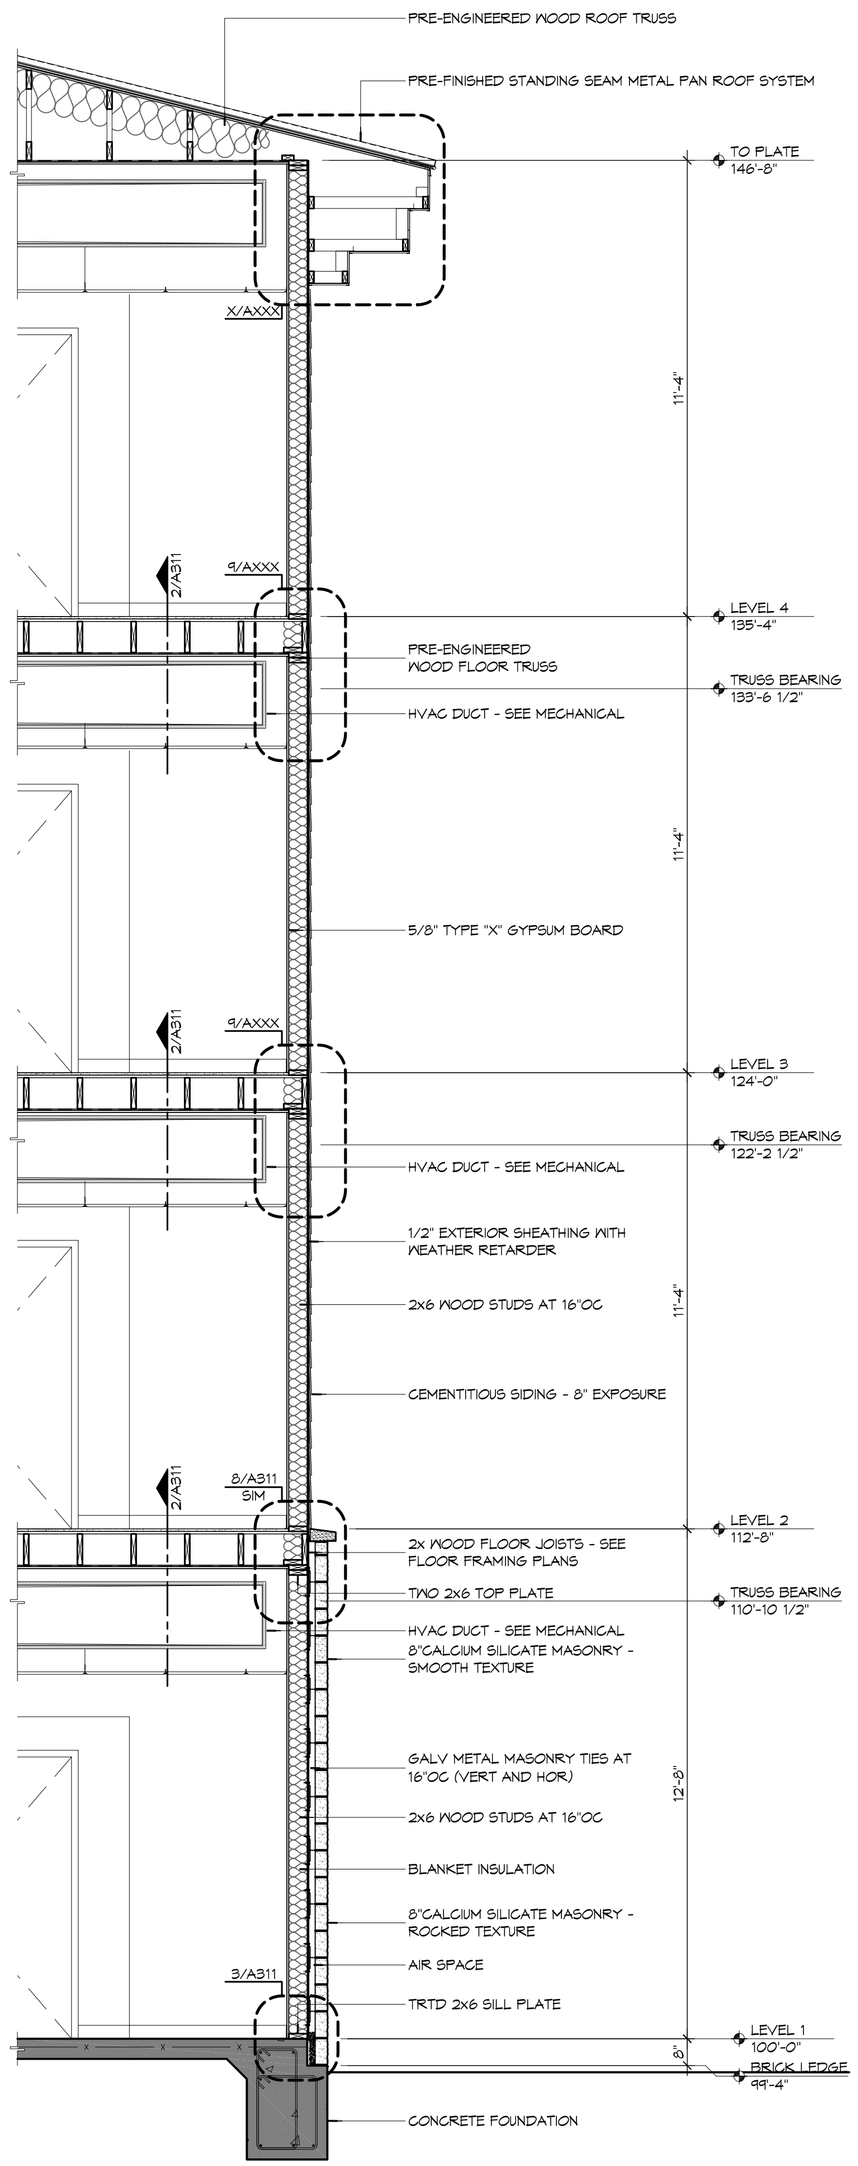

3 WALL SECTION
SCALE: 3/8" = 1'-0"

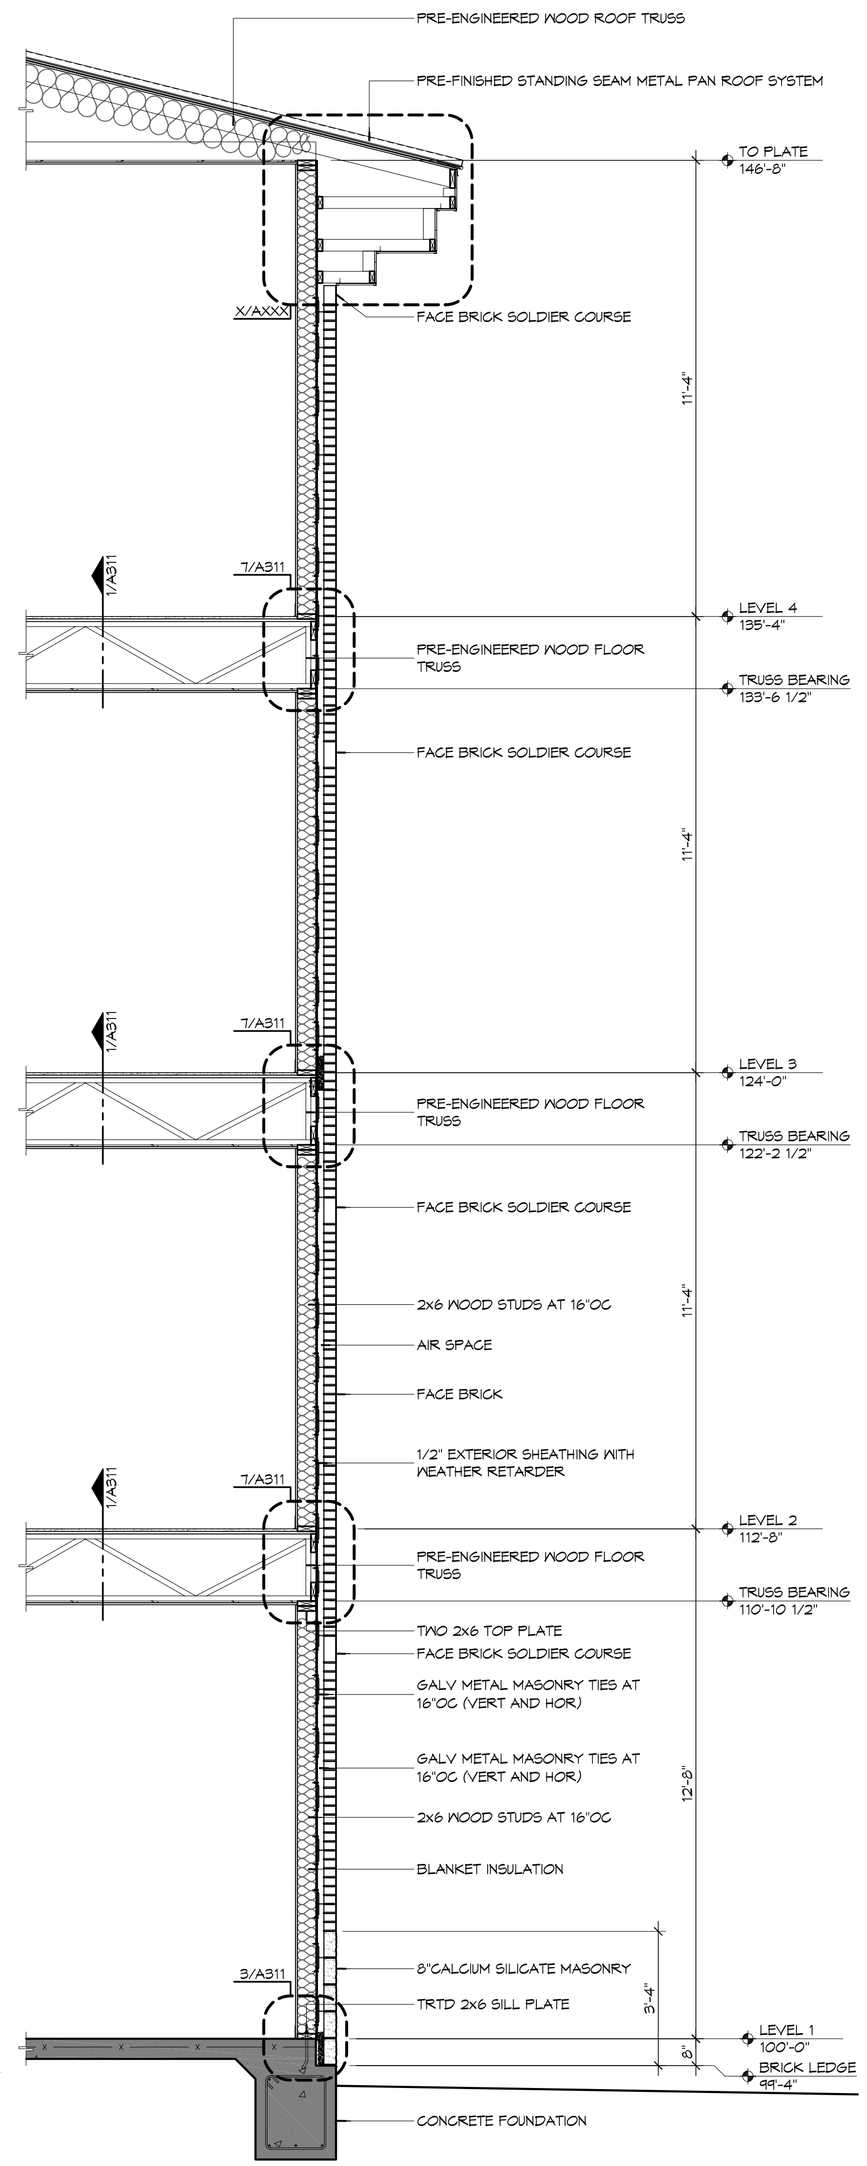

2 WALL SECTION
SCALE: 3/8" = 1'-0"

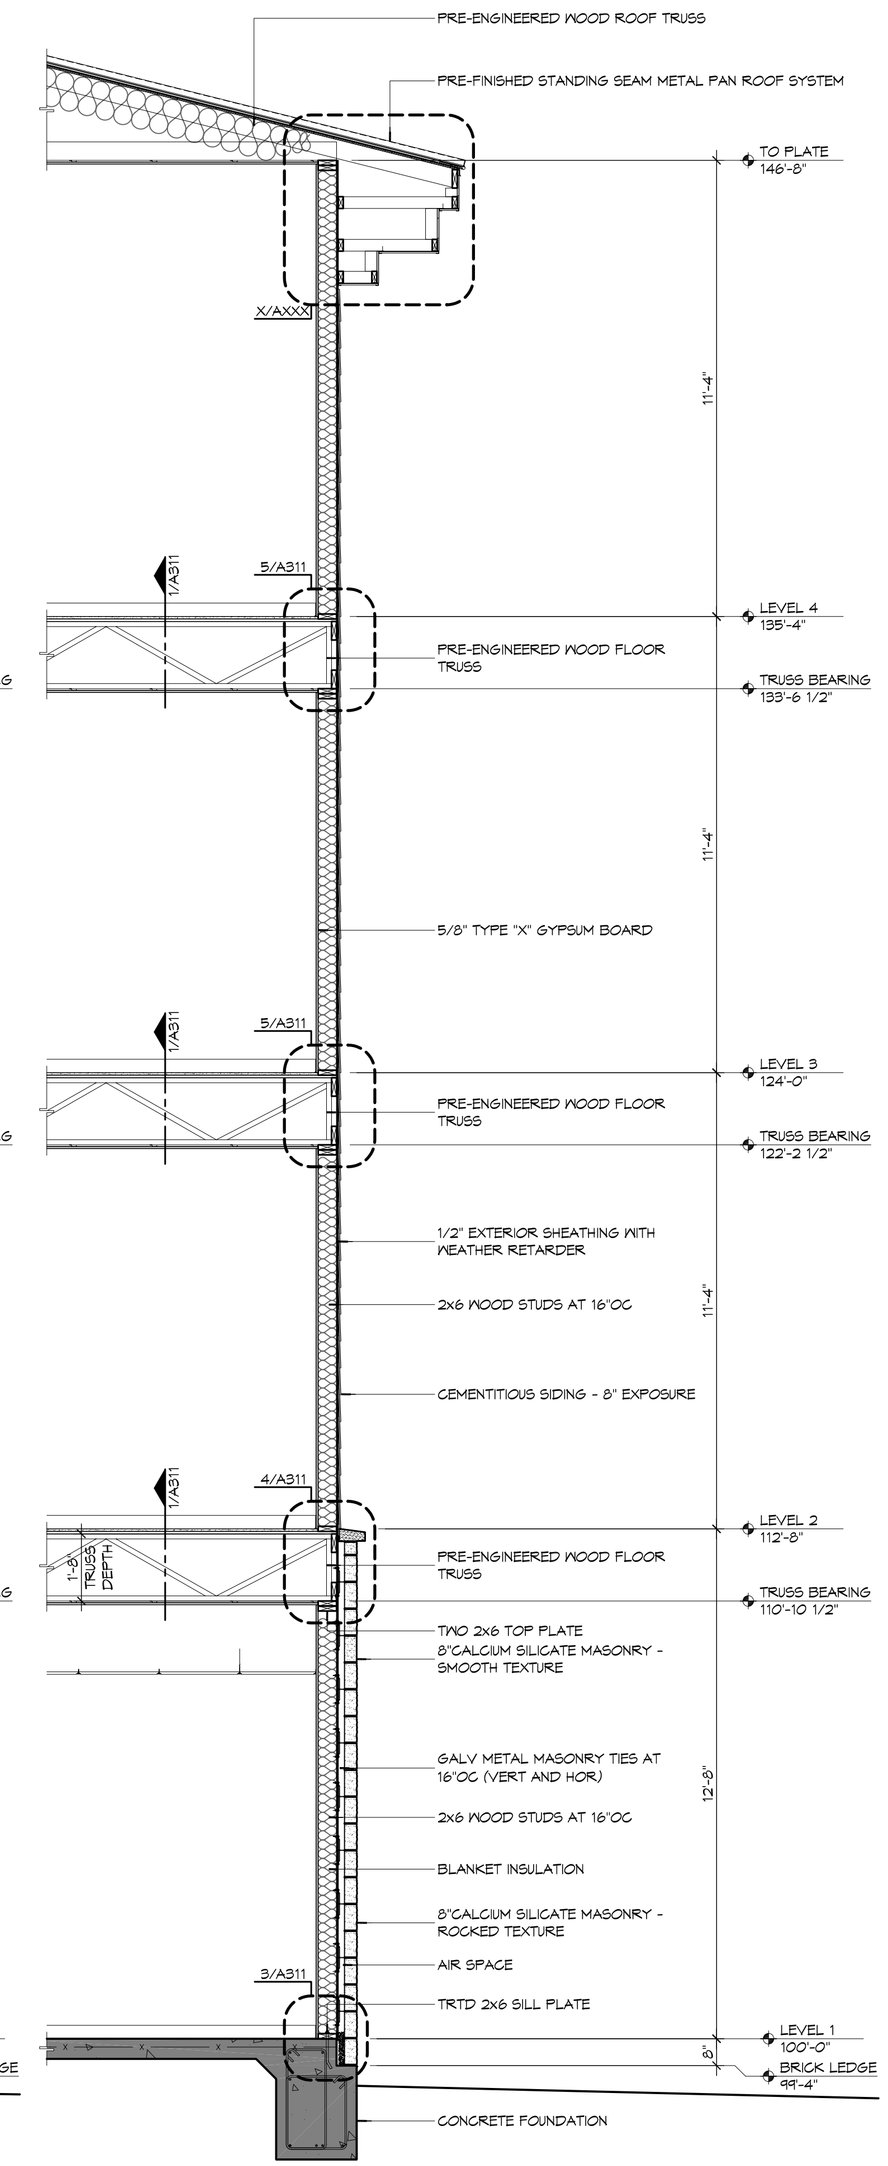

1 WALL SECTION
SCALE: 3/8" = 1'-0"

DAMMON ENGINEERING, INC.
Architects & Engineers
www.dammonengineering.com
info@dammonengineering.com
P: 985.641.5332
F: 985.641.5950
Chief Architect: Kevin J. Kinchen, NCARB
Chief Engineer: Brian Mistich, PE
5101 Oakridge Trail
Slidell, LA 70458

#	DESCRIPTION	DATE

REVISIONS

SEAL:

PRELIMINARY NOT FOR CONSTRUCTION

SPORTSMAN'S LODGE

LOT #1 LA HWY 21
HACKBERRY, LA 70645

JOB No:	2141
DATE:	JUNE 2, 2015
DRAWN BY:	KJK
CHECKED BY:	KJK

The ideas, designs and plans indicated or represented by this drawing are property of Dammon Engineering, and shall not be used in any way detrimental to the interest of the firm, nor shall they be loaned, copied or reproduced in whole or in part without written permission.

SHEET TITLE:
WALL SECTIONS

DRAWING NUMBER:

A310

SHEET No: Value of #