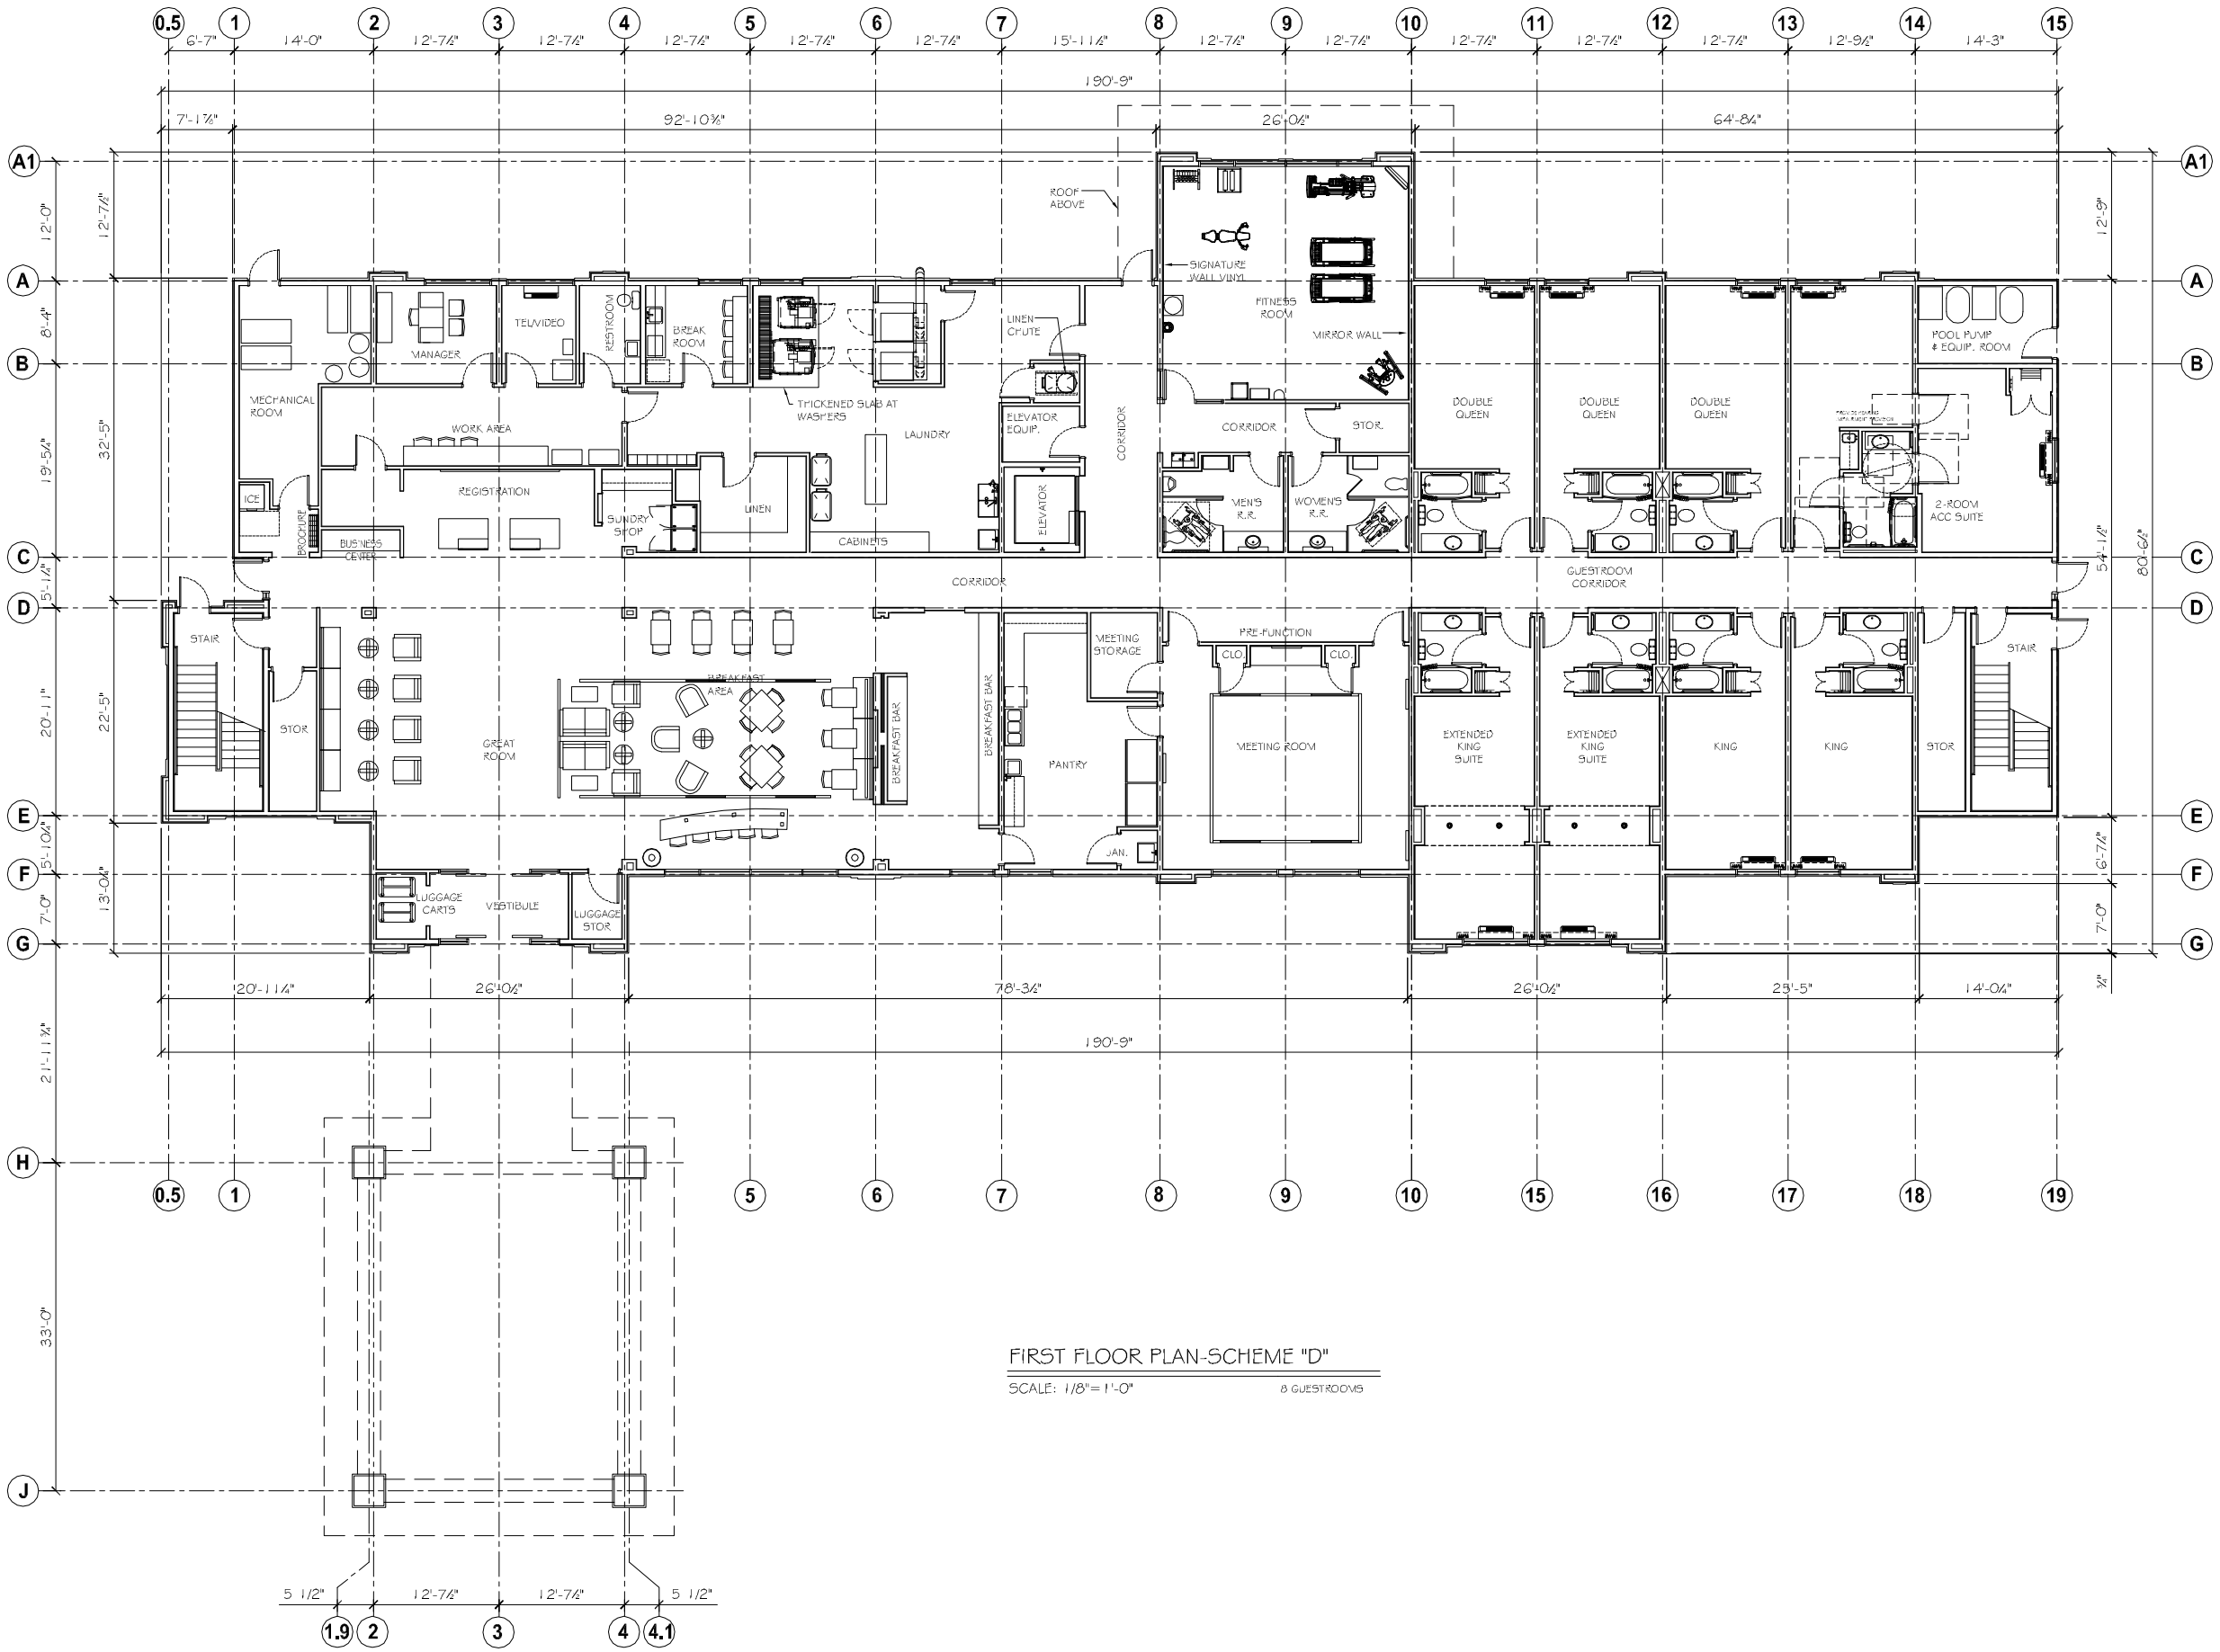

FIRST FLOOR PLAN-SCHEME "D"

SCALE: 1/8"= 1'-0" 8 GUESTROOMS

PRELIMINARY (NOT FOR CONSTRUCTION)

DAMMON ENGINEERING, INC.
dammoneng@netscape.net
dammoneng@bellsouth.net
PHONE: 985-649-5032
FAX: 985-641-5950
CHIEF ENGINEER: EMMETT DAMMON, P.E.
554 OLD SPANISH TRAIL
SLIDELL, LA 70458

LAQUINTA INNS & SUITES

HATTIESBURG, MISSISSIPPI

01-18-2013	
2158	JTL

REVISIONS

#	DESCRIPTION	DATE

FIRST FLOOR PLAN SCHEME "D"

SHEET No: A1