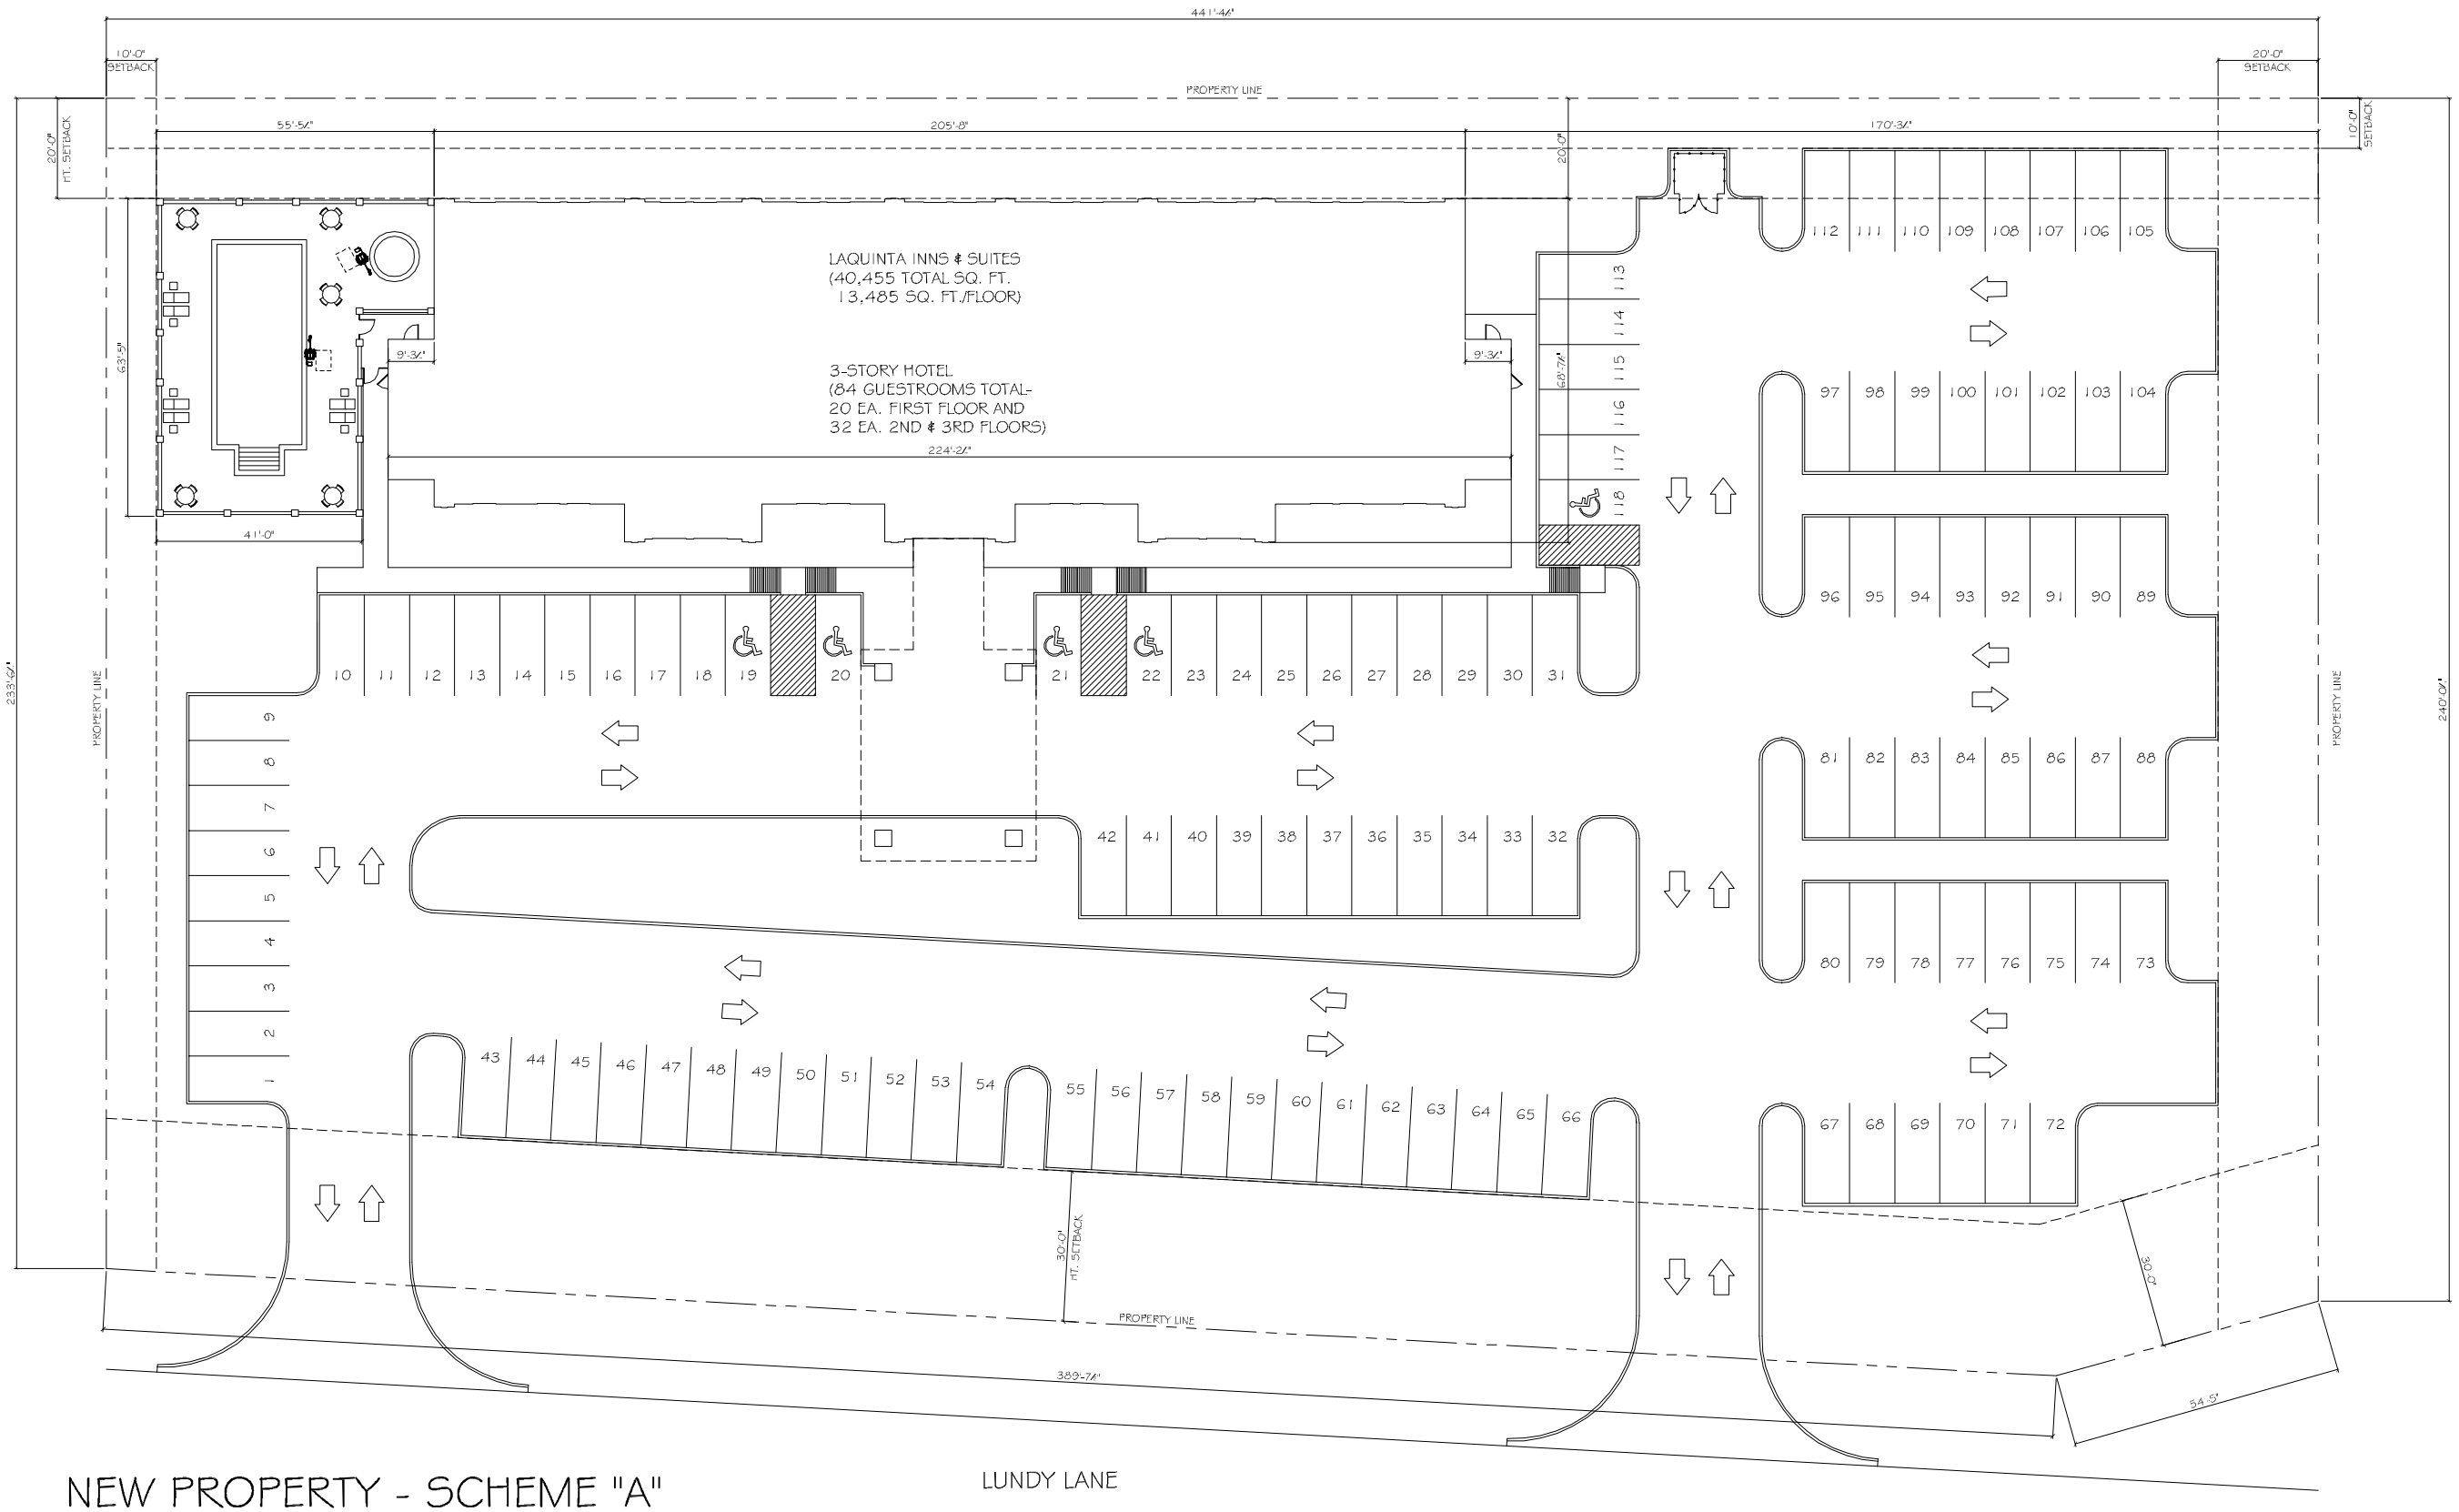

NEW PROPERTY - SCHEME "A"

POOL ON LEFT SIDE & 5'-0" PLANTING
AREA BETWEEN BLDG. AND SIDEWALK

LUNDY LANE

SITE PLAN - SCHEME "A"
SCALE: 1/16"=1'-0"

PARKING REQUIREMENTS:
1.1 SPACE PER GUESTROOM AND 1 PER FIVE EMPLOYEES,
84 GUESTROOMS x1.1 = 92.4 OR 92 SPACES + 2 = 94
TOTAL SPACES NEEDED. 118 PROVIDED.

PRELIMINARY (NOT FOR CONSTRUCTION)

DAMMON ENGINEERING, INC.
dammoneng@yahoo.com
damoneng@yahoo.com
PHONE: 985-649-9532
FAX: 985-641-5950
CHIEF ENGINEER: EMMETT DAMMON, P.E.
5540 OSWALD TRAIL
SUITZEL, LA 70458

LAQUINTA INNS & SUITES
HATTIESBURG, MISSISSIPPI

JOB No: 2158	DATE: 12-19-2012
DRAWN BY: JTL	CHECKED BY: -

REVISIONS

#	DESCRIPTION	DATE

NEW SITE PLAN SCHEME "A"

SHEET No: -

C2