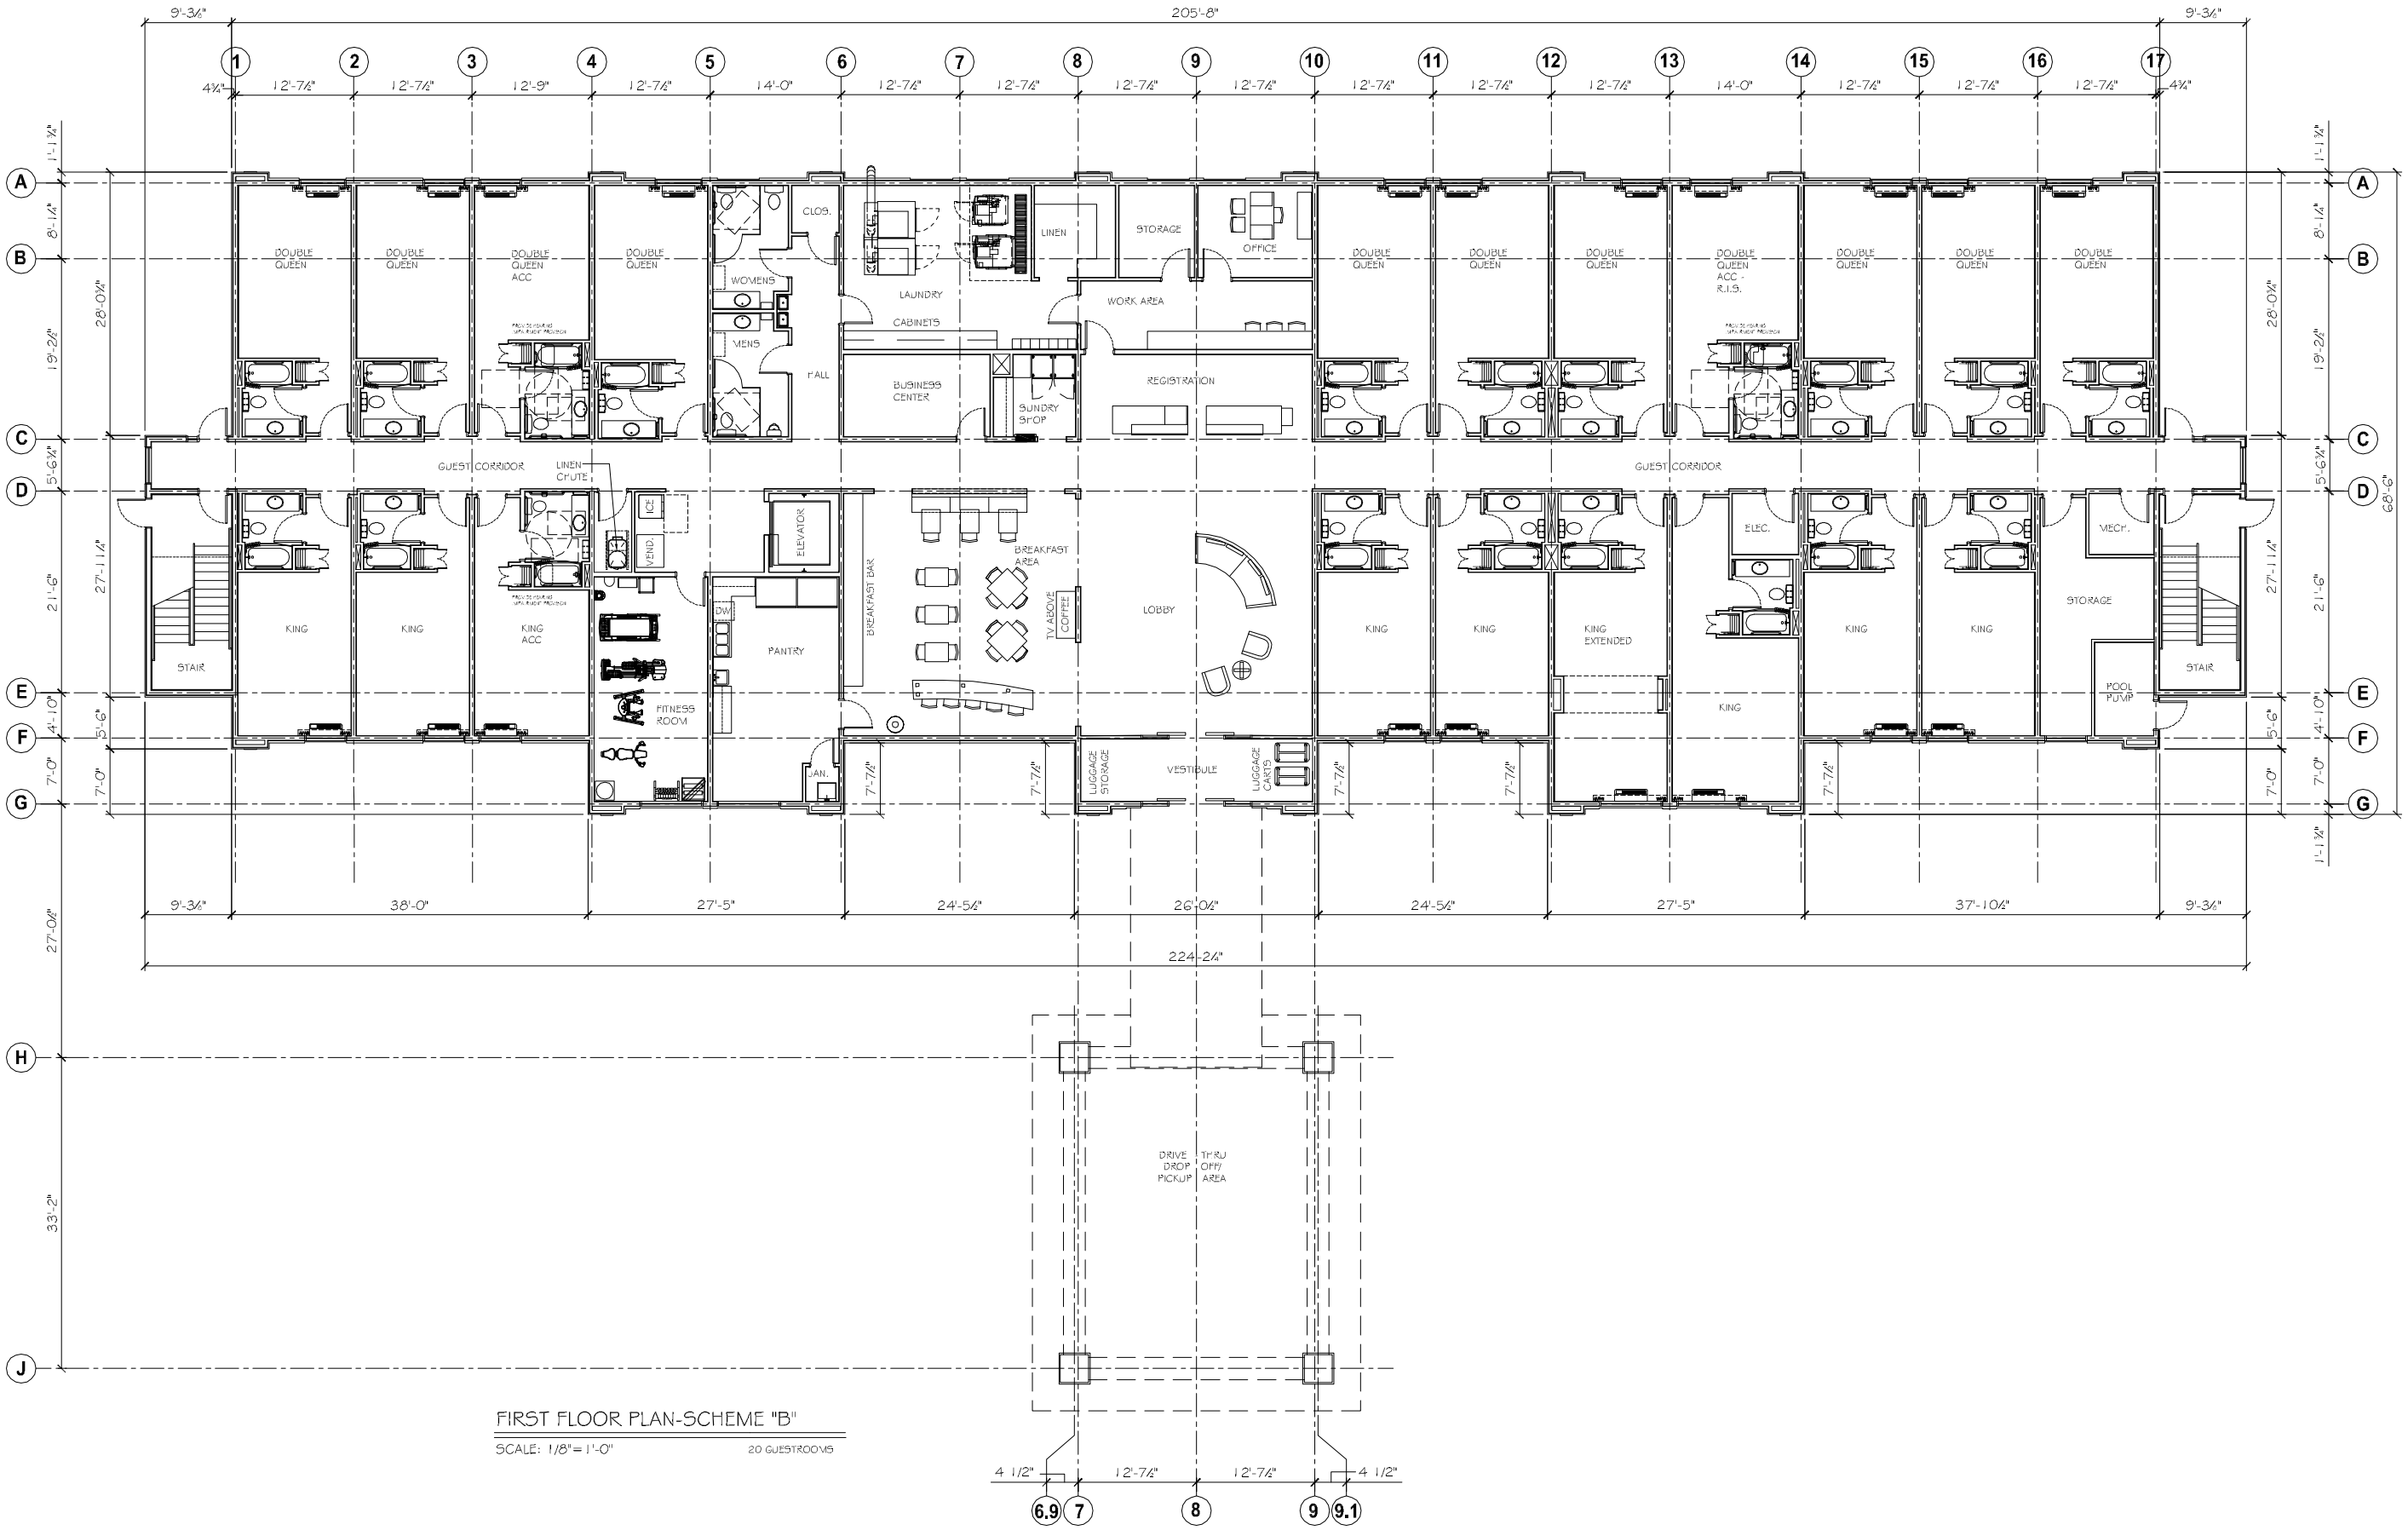

FIRST FLOOR PLAN-SCHEME "B"

SCALE: 1/8" = 1'-0" 20 GUESTROOMS

PRELIMINARY (NOT FOR CONSTRUCTION)

DAMMON ENGINEERING, INC.

dammoneng@earthlink.net
dammoneng@bellsouth.net
PHONE: 985-649-5632
FAX: 985-641-9950

CHIEF ENGINEER: EMMETT DAMMON, P.E.
554 OLD SPANISH TRAIL
SLIDELL, LA 70458

LAQUINTA INNS & SUITES

HATTIESBURG, MISSISSIPPI

DATE	12-19-2012
JOB	2158
DRAWN BY	JTL

REVISIONS

#	DESCRIPTION	DATE

FIRST FLOOR PLAN SCHEME "B"

SHEET No: A1