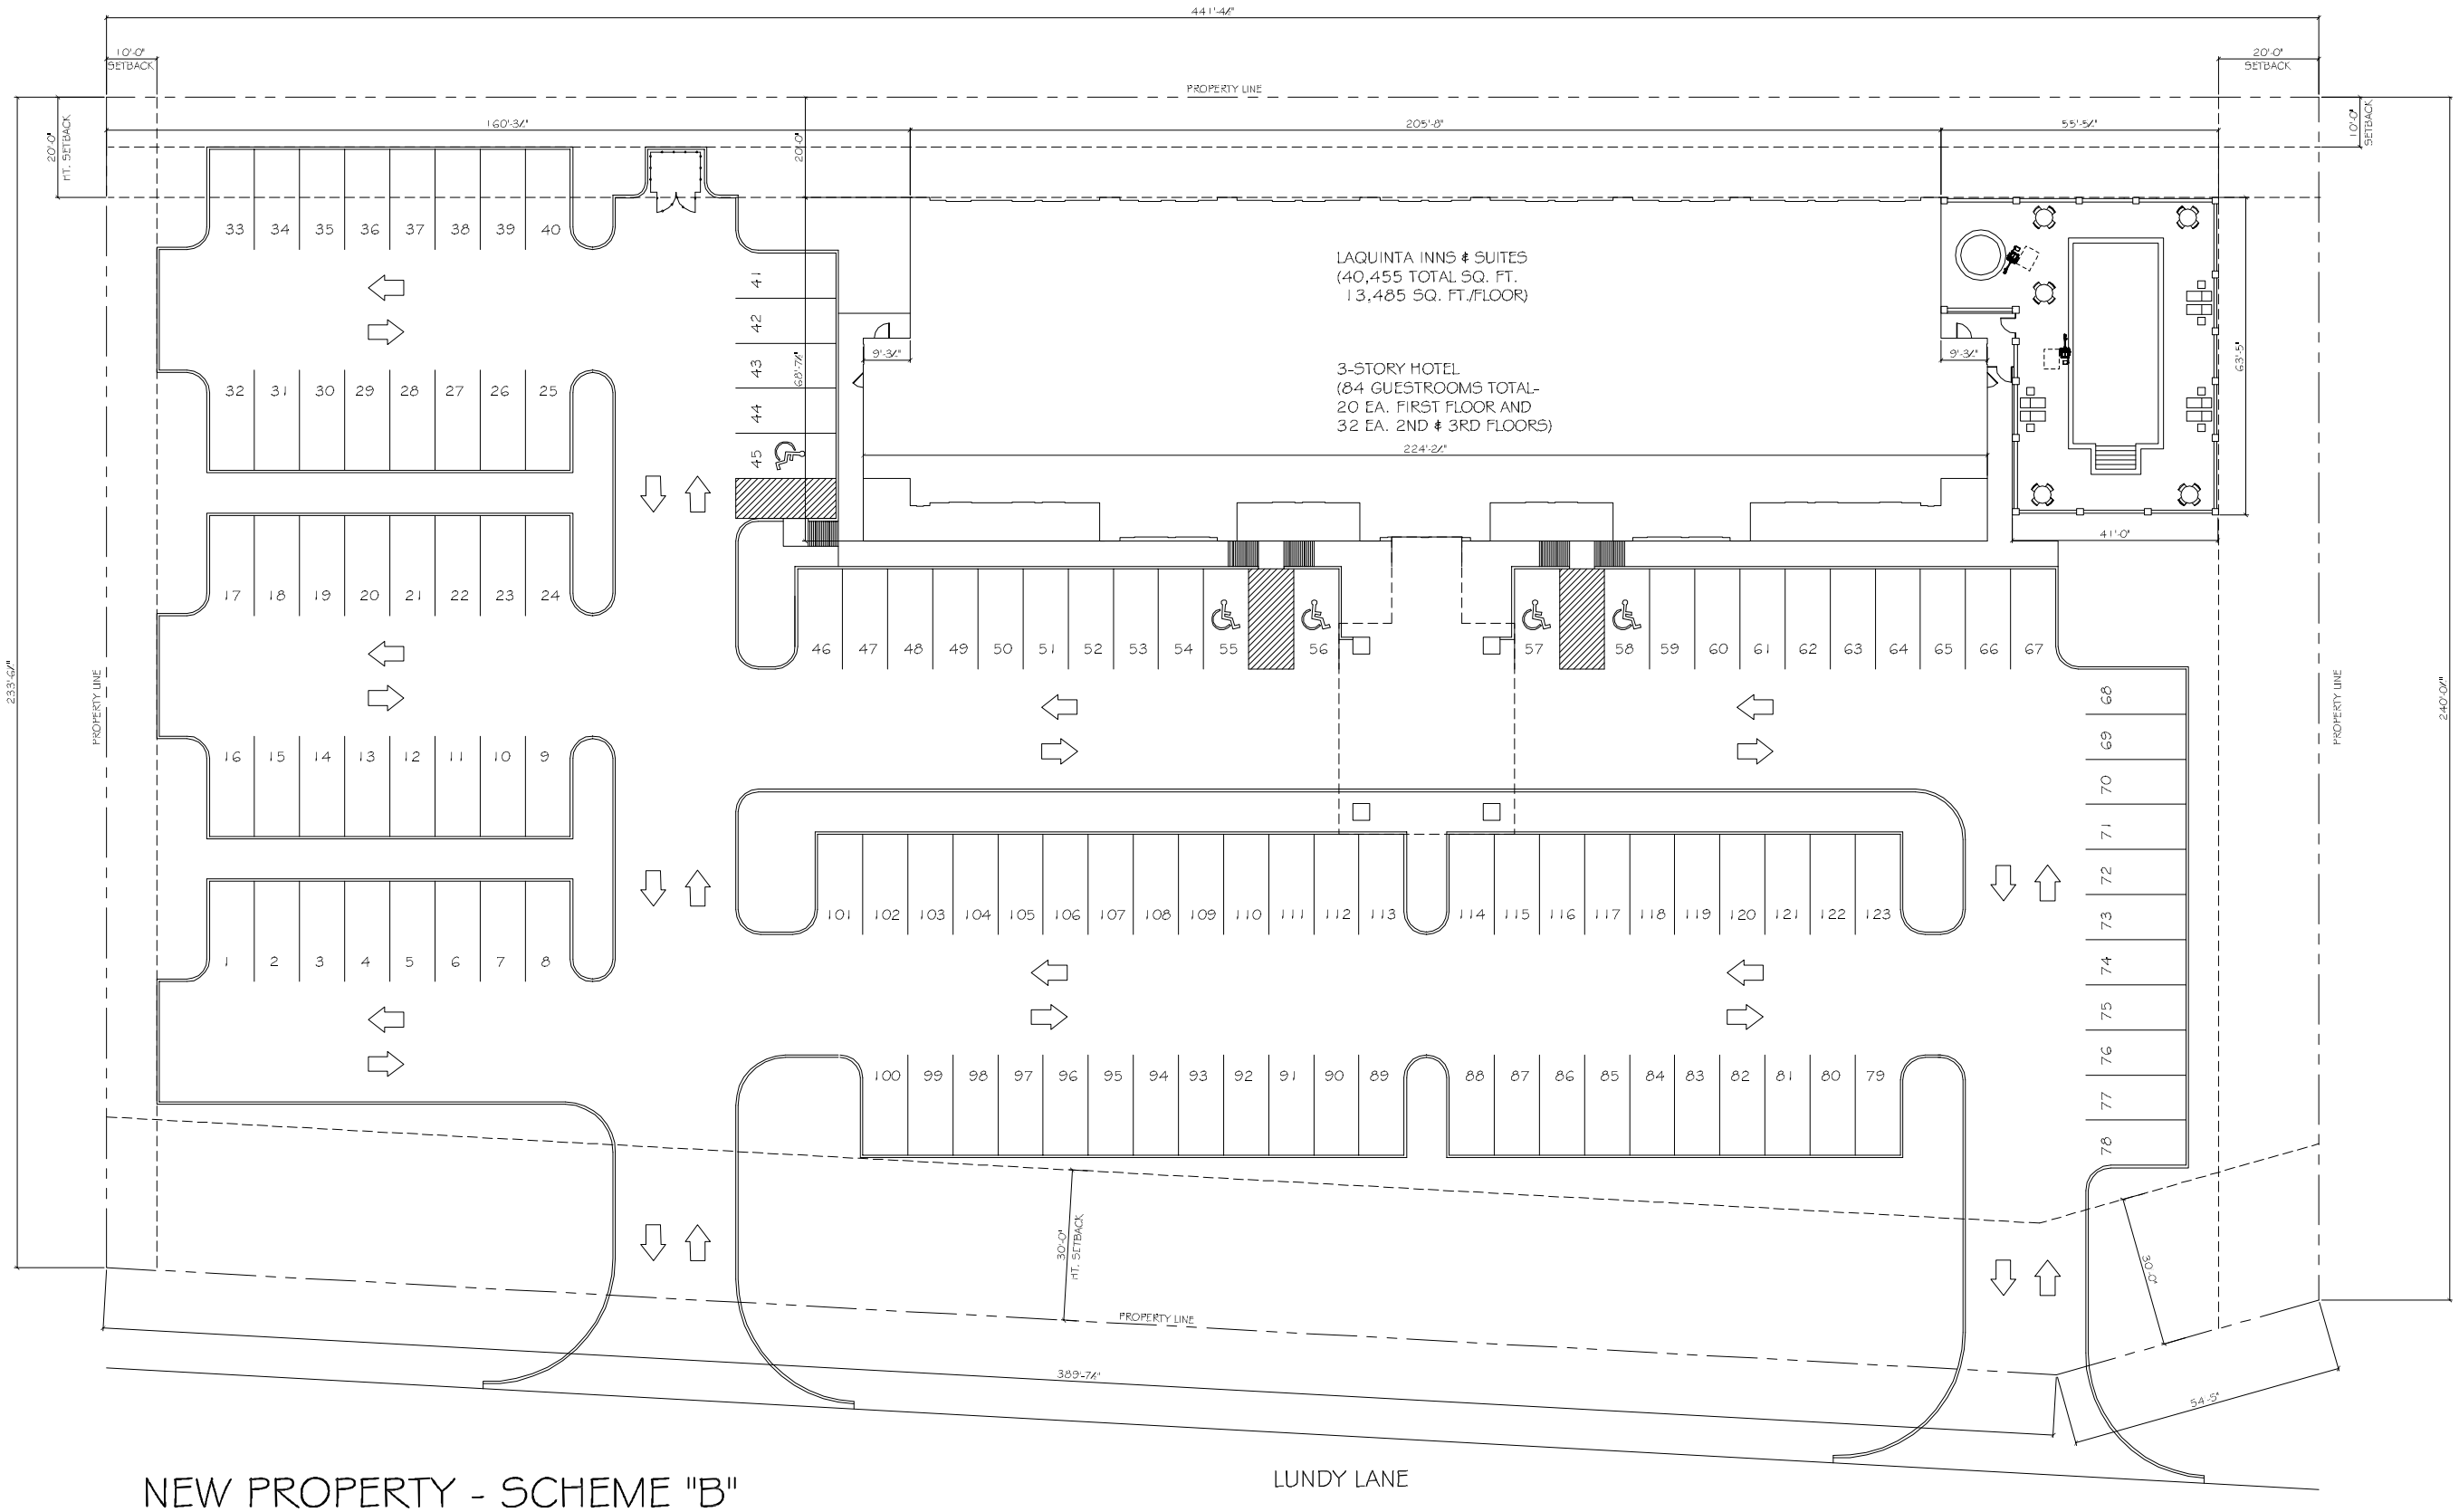

NEW PROPERTY - SCHEME "B"

POOL ON RIGHT SIDE & NO PLANTING
AREA BETWEEN BLDG. AND SIDEWALK

SITE PLAN - SCHEME "B"
SCALE: 1/16"=1'-0"

PARKING REQUIREMENTS:
1.1 SPACE PER GUESTROOM AND 1 PER FIVE EMPLOYEES,
84 GUESTROOMS x1.1 = 92.4 OR 92 SPACES + 2 = 94
TOTAL SPACES NEEDED. 123 PROVIDED.

PRELIMINARY (NOT FOR CONSTRUCTION)

DAMMON ENGINEERING, INC.
dammoneng@bellsouth.net
PHONE: 985-649-5932
FAX: 985-641-5950
CHIEF ENGINEER: EMMETT DAMMON, P.E.
554 OLD SPANISH TRAIL
SLIDELL, LA 70458

LAQUINTA INNS & SUITES

HATTIESBURG, MISSISSIPPI

JOB No:	2158	DATE:	12-19-2012
DRAWN BY:	JTL	CHECKED BY:	-

REVISIONS

#	DESCRIPTION	DATE

NEW SITE PLAN SCHEME "B"

SHEET No: -

C2