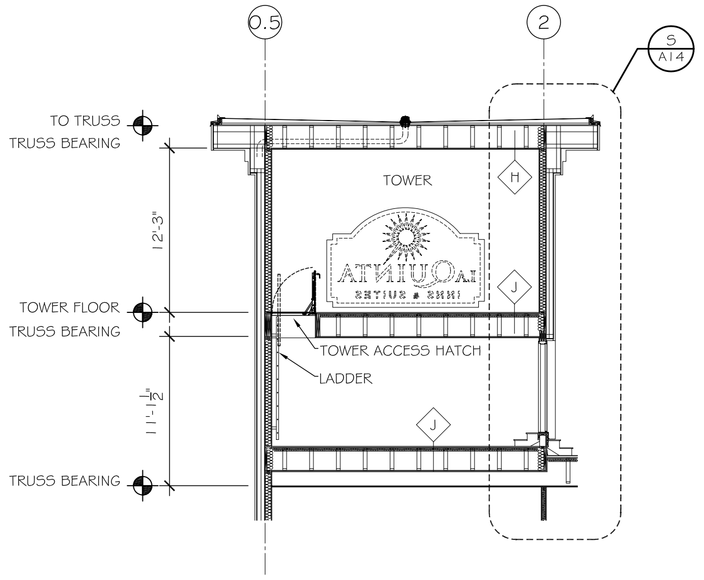

Q TOWER SECTION (PARTIAL)

SCALE: 1/8" = 1'-0"

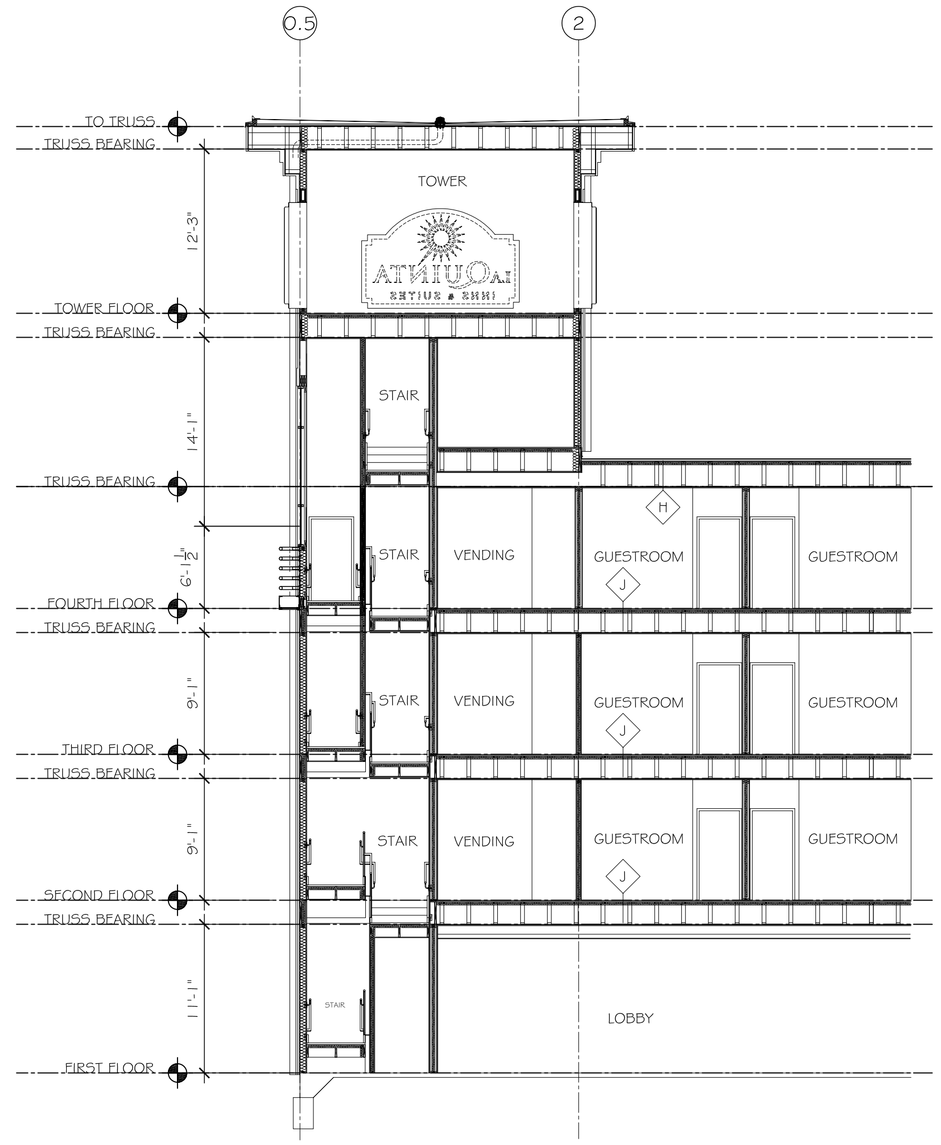

P TOWER SECTION

SCALE: 1/8" = 1'-0"

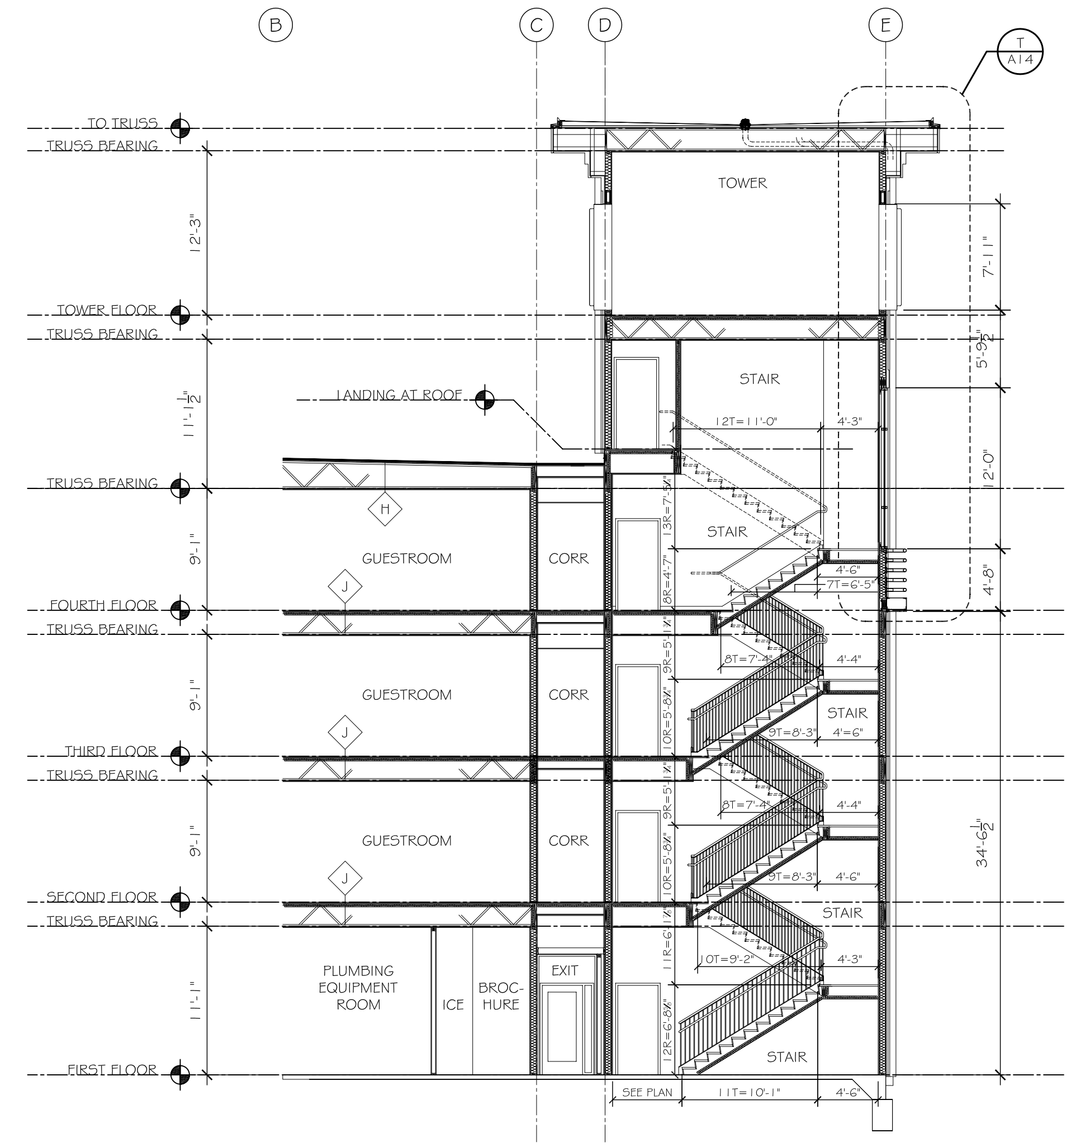

N TOWER SECTION

SCALE: 1/8" = 1'-0"

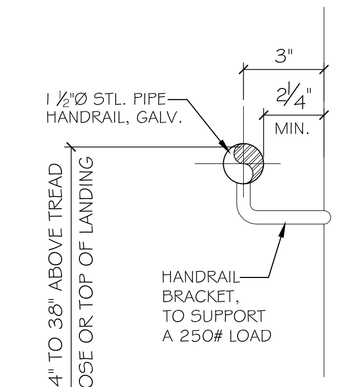

TYPICAL HANDRAIL DETAIL

SCALE: 3"= 1'-0"

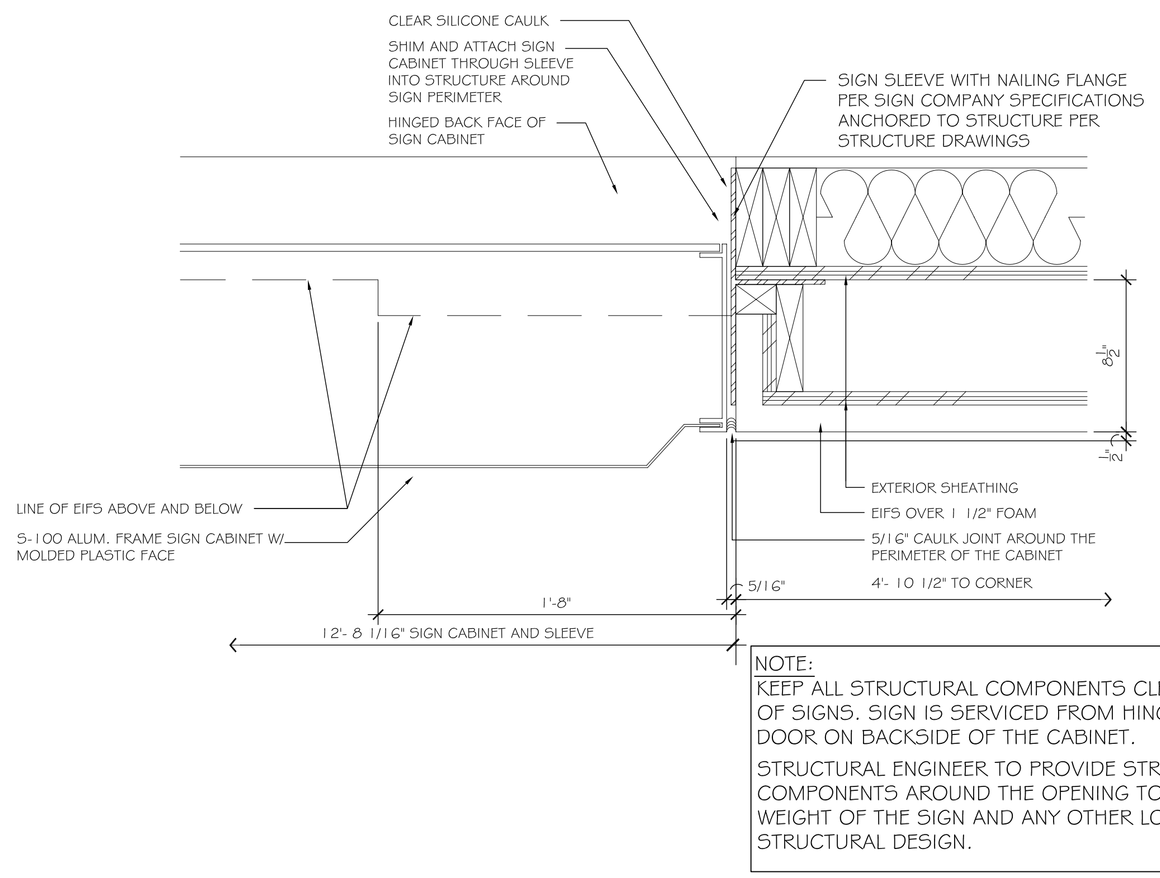

NOTE:
KEEP ALL STRUCTURAL COMPONENTS CLEAR OF SIGNS. SIGN IS SERVICED FROM HINGED ACCESS DOOR ON BACKSIDE OF THE CABINET.

STRUCTURAL ENGINEER TO PROVIDE STRUCTURAL COMPONENTS AROUND THE OPENING TO SUPPORT THE WEIGHT OF THE SIGN AND ANY OTHER LOAD PER STRUCTURAL DESIGN.

R SIGN SECTION @ TOWER

SCALE: 1/8" = 1'-0"
(HORIZONTAL SECTION)

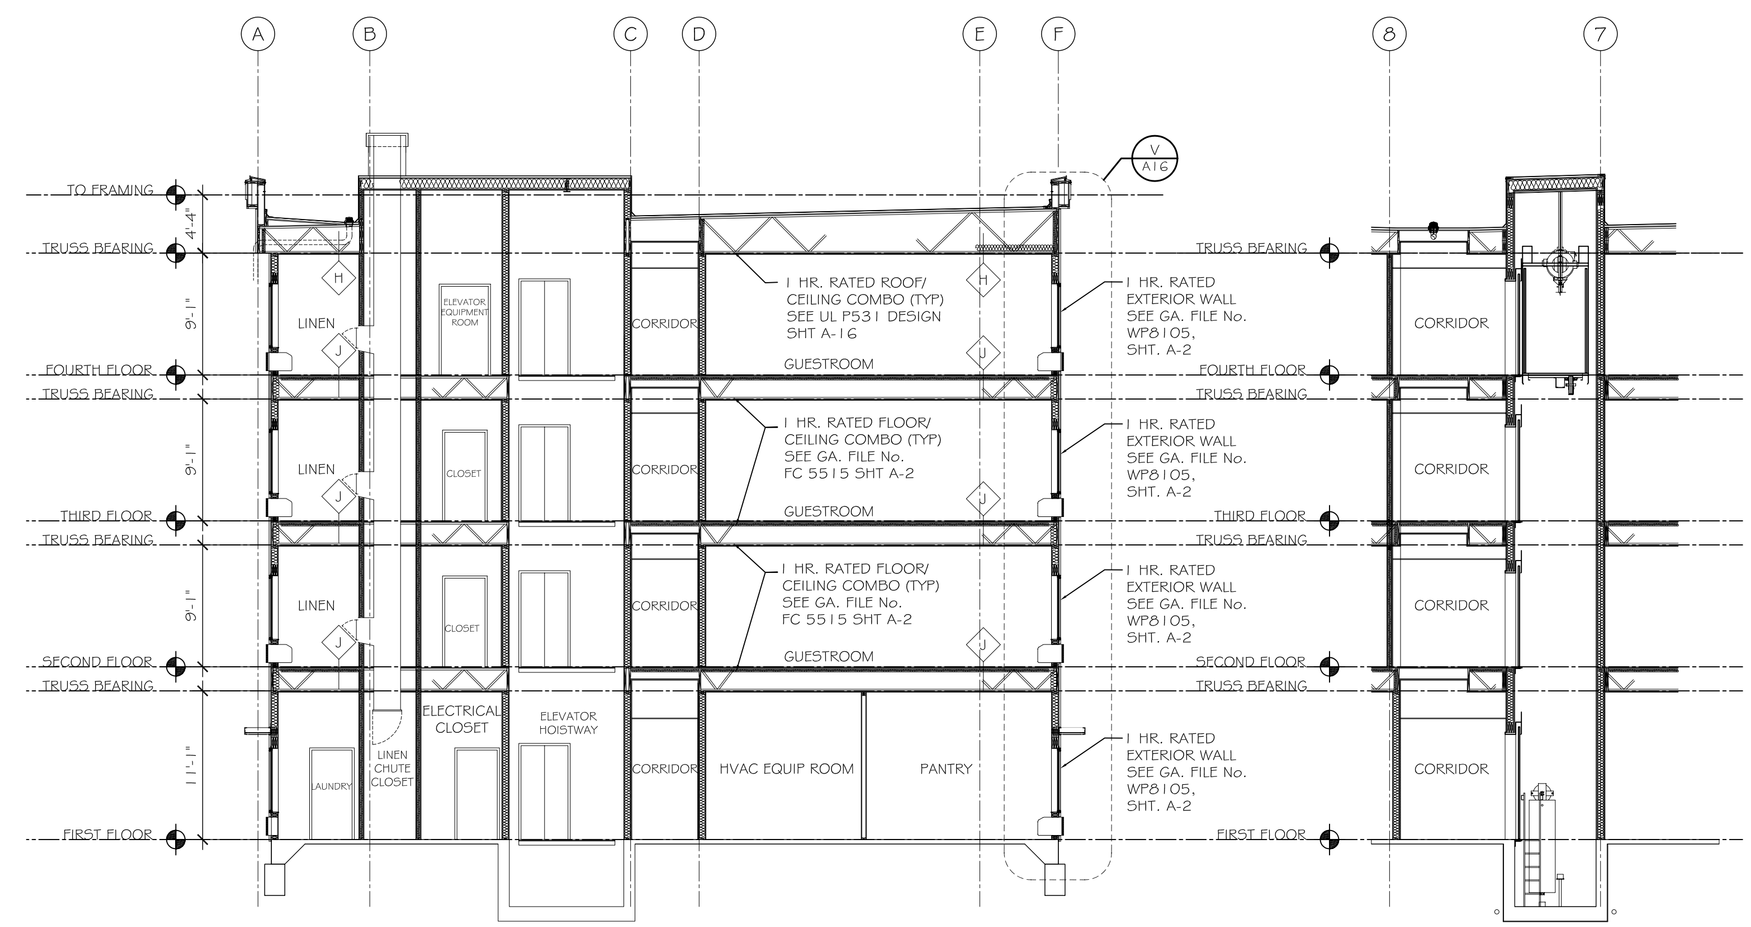

L BUILDING SECTION

SCALE: 1/8" = 1'-0"

M ELEVATOR SECTION

SCALE: 1/8" = 1'-0"

NOTE: THIS DRAWING IS USED TO SHOW SPATIAL RELATIONSHIPS. REFER TO WALL SECTIONS, STRUCTURAL DRAWINGS, AND DETAILS FOR MORE DETAILED INFORMATION.

DAMMON ENGINEERING, INC.
Architects & Engineers
dammoneng@eng.com
dammoneng.com
PHONE: 985-649-5832
FAX: 985-641-5950
CHIEF ENGINEER: BRIAN MISTICH, P.E.
CHIEF ARCHITECT: KEVIN RINCHEN
544 CONDAS STREET
SLIDELL, LA 70458

LAQUINTA INNS & SUITES

507 CONSTITUTION DRIVE
WEST MONROE, LOUISIANA 71292

JOB No:	2196	DATE: 04-15-2014
DRAWN BY:	JTL	CHECKED BY: CKD

The above drawings and specifications, designs and arrangements contained thereto, are and shall remain the property of Dammon Engineering, Inc. and are not to be used, in whole or in part, for any purpose other than those authorized by Dammon Engineering, Inc. Reproduction or alteration of these drawings or specifications shall constitute conversion of an instrument of these contributors.

REVISIONS

#	DESCRIPTION	DATE

BUILDING SECTIONS

SHEET No: 21 OF 53

A13