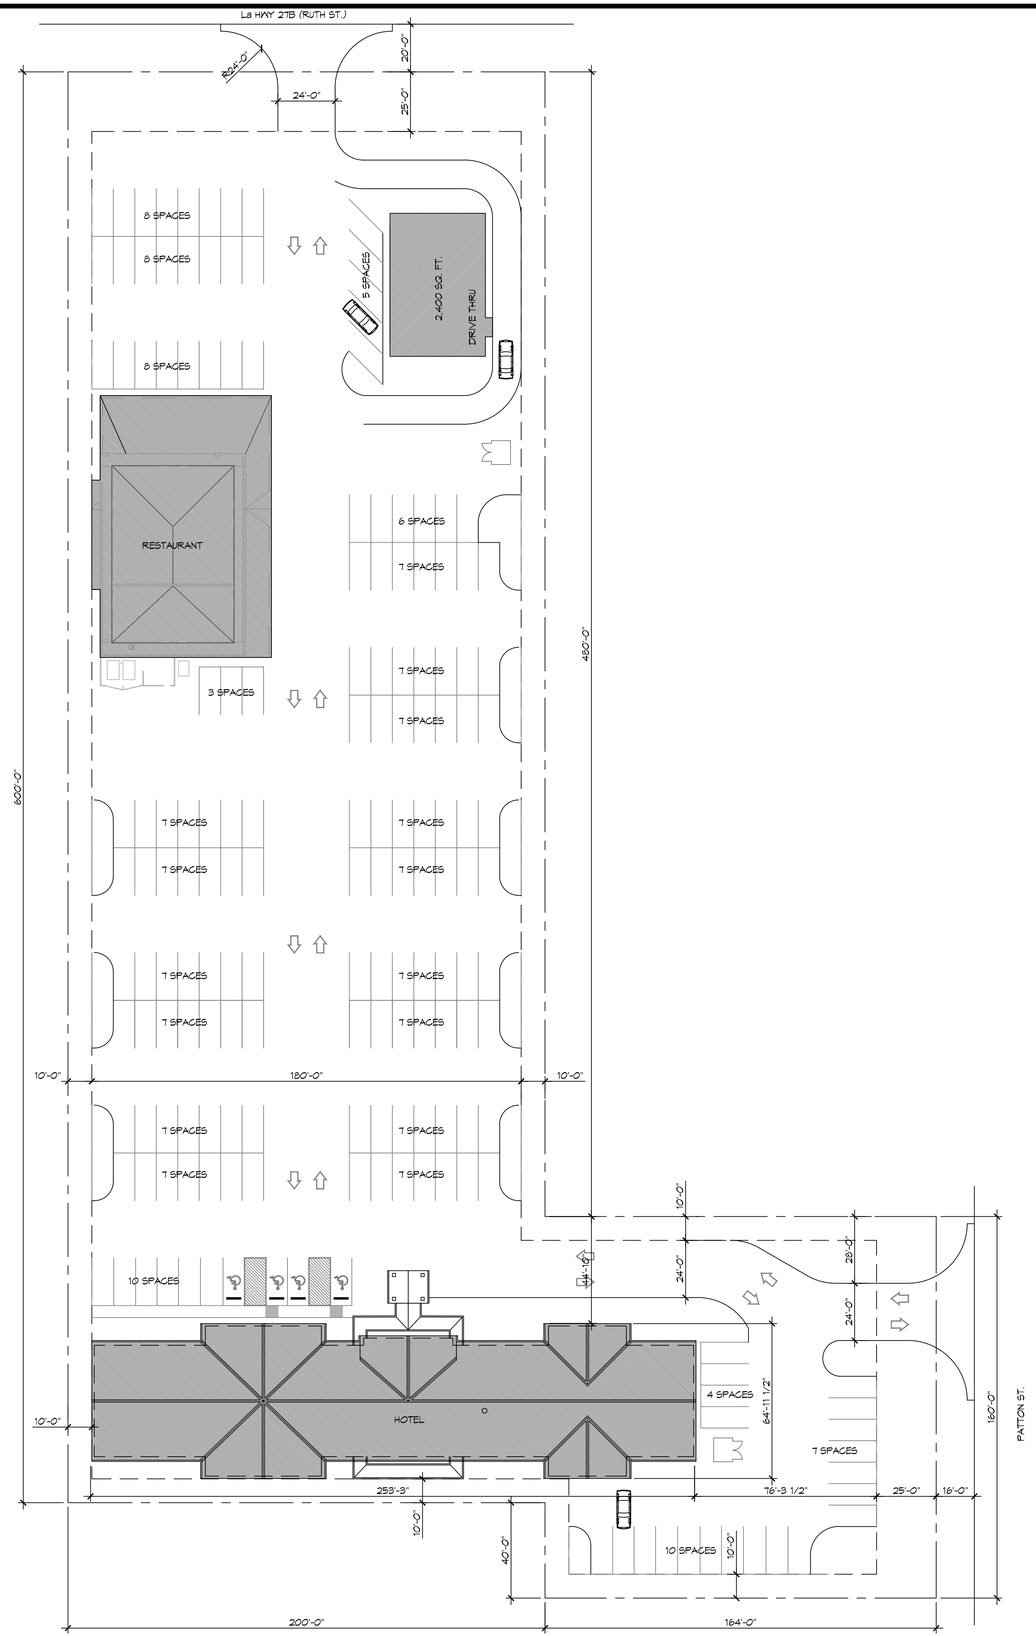

PARKING STATISTICS

BUILDING	MIN. ALLOWABLE PARKING SPACES
HOTEL W/ 62 ROOMS	62
7,000 SQ. FT. RESTURANT	47
2,400 SQ. FT. W/ DRIVE-THRU	17
	TOTAL REQUIRED
	134
	TOTAL SHOWN
	174

1 SITE PLAN
SCALE: 1" = 30'

DAMMON ENGINEERING, INC.
LOUISIANA & MISSISSIPPI
www.dammonengineering.com
www.dammonengineering.com
PH: 985.649.5832 F: 985.641.5950
Chief Engineer: Brian Mistich, PE
5500 Clusters Trail
Slidell, LA 70458

#	DESCRIPTION	DATE

REVISIONS

SEAL:

SULPHUR LA. PROPERTY

27129 RUTH ST.
(LA HWY 27B)
SULPHUR, LA 70665

JOB No: -
DATE: MARCH, 2016
DRAWN BY: MMM
CHECKED BY: CKD

These drawings are the property of Dammon Engineering, and are protected under the United States Copyright Act. Any reproduction or use of these drawings, in whole or in part, without written consent of Dammon Engineering, is a violation of the Copyright Act and shall cause the property of Dammon Engineering, and any person violating the Copyright Act, to be subject to all penalties provided for by the Copyright Act. These drawings are not to be used for any other project, in whole or in part, unless prepared and provided written consent of Dammon Engineering.

SHEET TITLE:
PROPOSED SITE PLAN

DRAWING NUMBER:
C101

SHEET No: 1 of 52