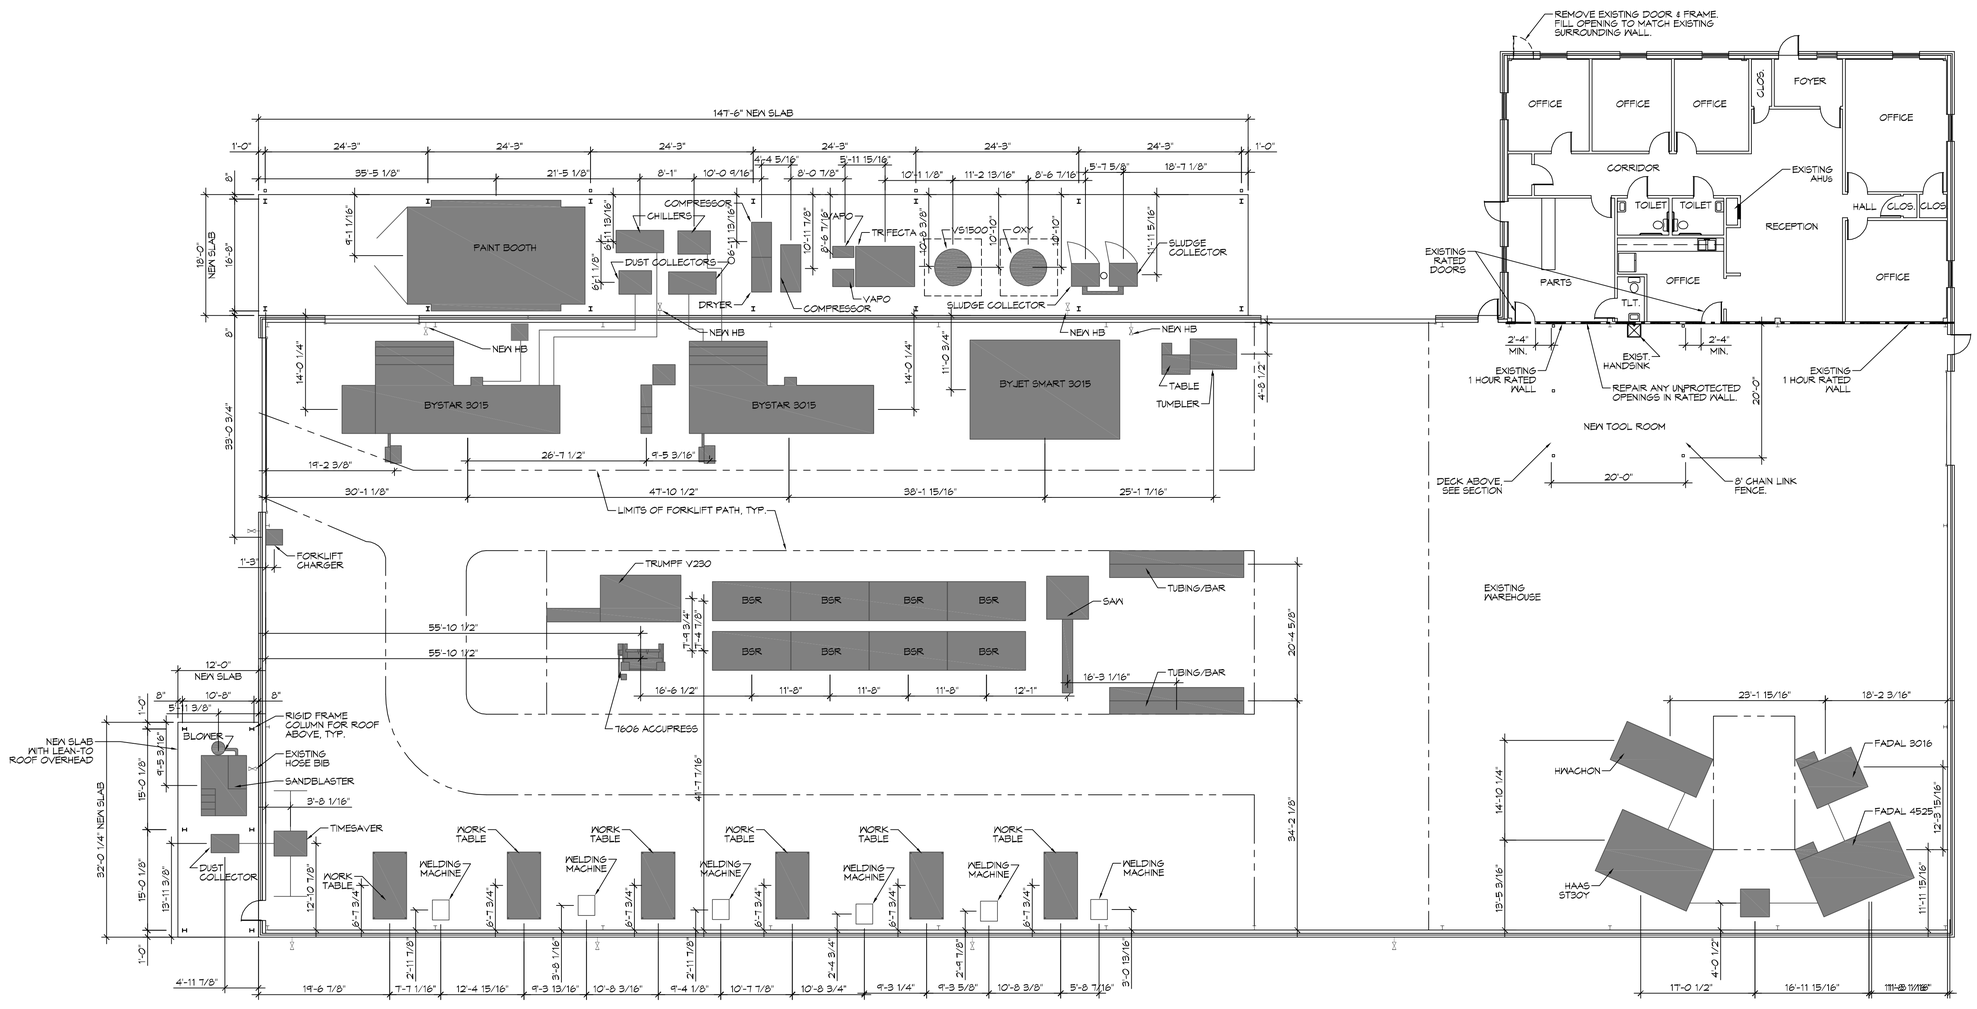

N

1 EQUIPMENT LAYOUT DIMENSIONS

SCALE: 3/32" = 1'-0"

DAMMON ENGINEERING, INC.
LOUISIANA & MISSISSIPPI

www.dammonengineering.com
info@dammonengineering.com
PH: 985.649.5832

Chief Engineer: Brian Mistich, PE
554 Old Spanish Trail
Slidell, LA 70458

#	DESCRIPTION	DATE

REVISIONS

SEAL:

RENOVATIONS AND ADDITIONS FOR

ALLIANCE LASER

60201 CAMP VILLERE ROAD
SLIDELL, LA 70460

JOB No:	2298	DATE:	01-11-11
DRAWN BY:	JTL	CHECKED BY:	CKD

SHEET TITLE:
FLOOR PLAN

DRAWING NUMBER:

A101

SHEET No: 6 of 11