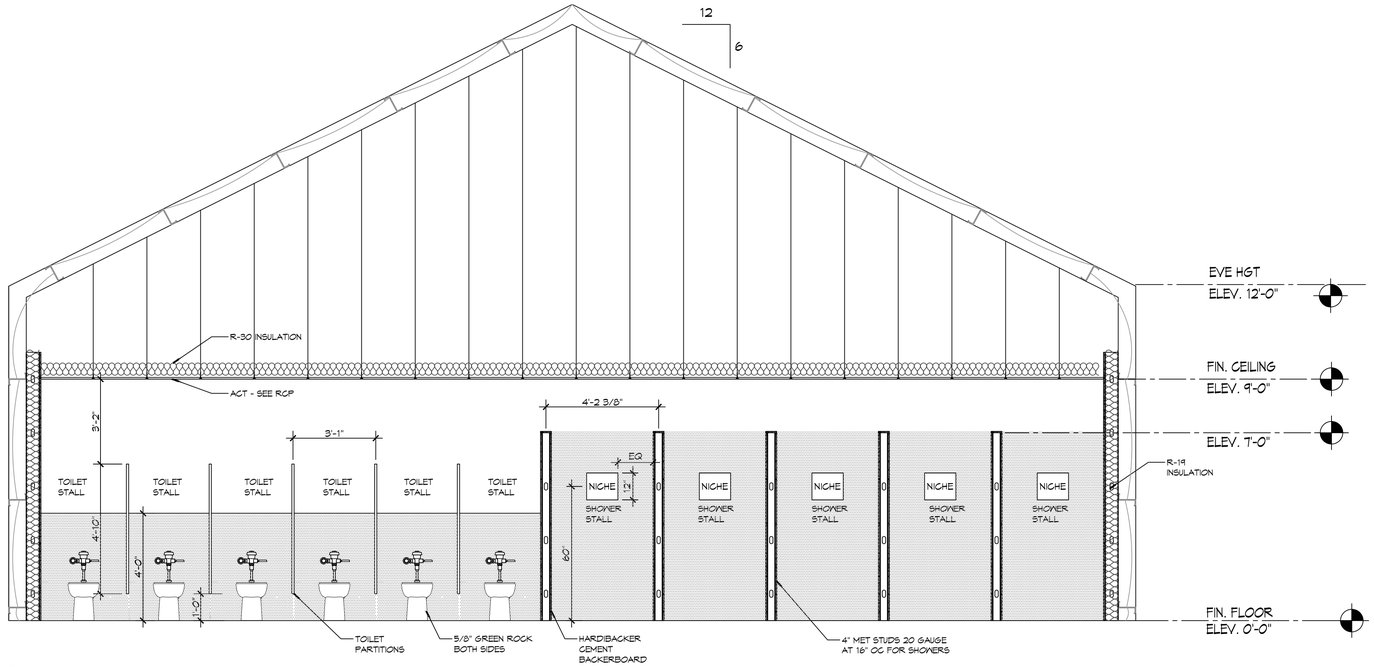

A | A101 | A102 **SECTION**
SCALE: 3/8"= 1'-0"

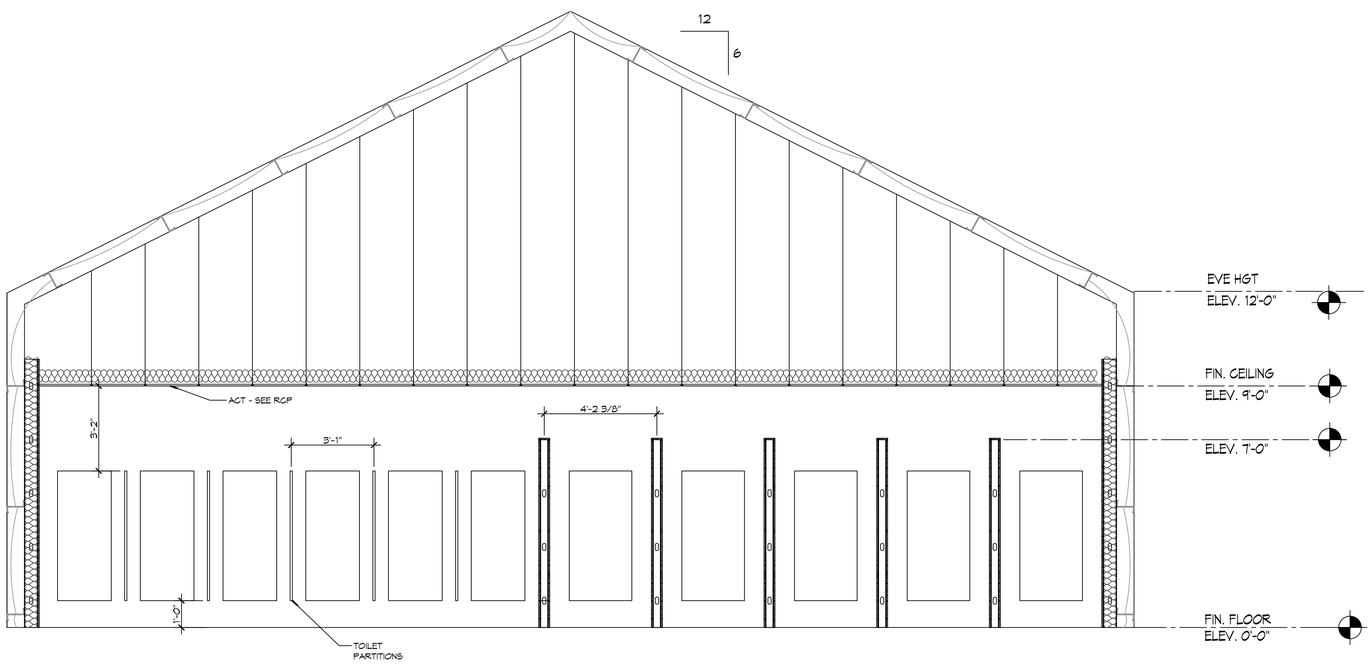

B | A101 | A102 **SECTION**
SCALE: 3/8"= 1'-0"

DAMMON ENGINEERING, INC.
LOUISIANA & MISSISSIPPI

www.dammonengineering.com
info@dammonengineering.com
PH: 985.649.5832

Chief Engineer: Brian Mistich, PE
5544 Highway 70 Crystal Trail
Slidell, LA 70458

REVISIONS

#	DESCRIPTION	DATE

SEAL:

NEW RESTROOMS BUILDING

SNF POLYCHEMIE

5080 PORT & HARBOR DR. RD. D
BAY ST. LOUIS, MS. 39520

JOB No:	24-72
DATE:	01-25-2023
DRAWN BY:	CJCD
CHECKED BY:	BAM

THE DAMMON ENGINEERING, INC. DRAWINGS, SPECIFICATIONS, AND OTHER DOCUMENTS PREPARED BY THE DAMMON ENGINEERING, INC. ARE INSTRUMENTS OF SERVICE THROUGH EXECUTION OF THE PROJECT TO WHICH THE SAME ARE MADE. THE PROPERTY RIGHTS IN THE DRAWINGS AND OTHER DOCUMENTS PREPARED BY THE DAMMON ENGINEERING, INC. ARE RETAINED BY THE DAMMON ENGINEERING, INC. THE DRAWINGS AND OTHER DOCUMENTS MAY NOT BE REPRODUCED, CHANGED OR COPIED IN ANY FORM OR MANNER WHATSOEVER, NOR ARE THEY TO BE ASSIGNED TO ANY THIRD PARTY, WITHOUT FIRST OBTAINING THE EXPRESS WRITTEN PERMISSION AND CONSENT OF THE DAMMON ENGINEERING, INC.

SHEET TITLE:
BLDG SECTION

DRAWING NUMBER:
A102

SHEET No: 1 of 1

FILE NAME: J:\-- INDUSTRIAL SITES\2472 - SNF Polychemie Bicentennial Bay St. Louis\Drawings\Current Drawings\A102 - - Building Section.dwg PLOT DATE & TIME: Monday, March 6, 2023 10:32:10 AM