FLOOD ZONE

ZONE: AE

BUILDING ELEVATION

BASE FLOOD ELEVATION 16.0'
FINISHED FLOOR ELEVATION 12.0'

BUILDING SQUARE FOOT

3656 SQUARE FEET

LEGEND

PROPERTY LINE
EXISTING FENCE

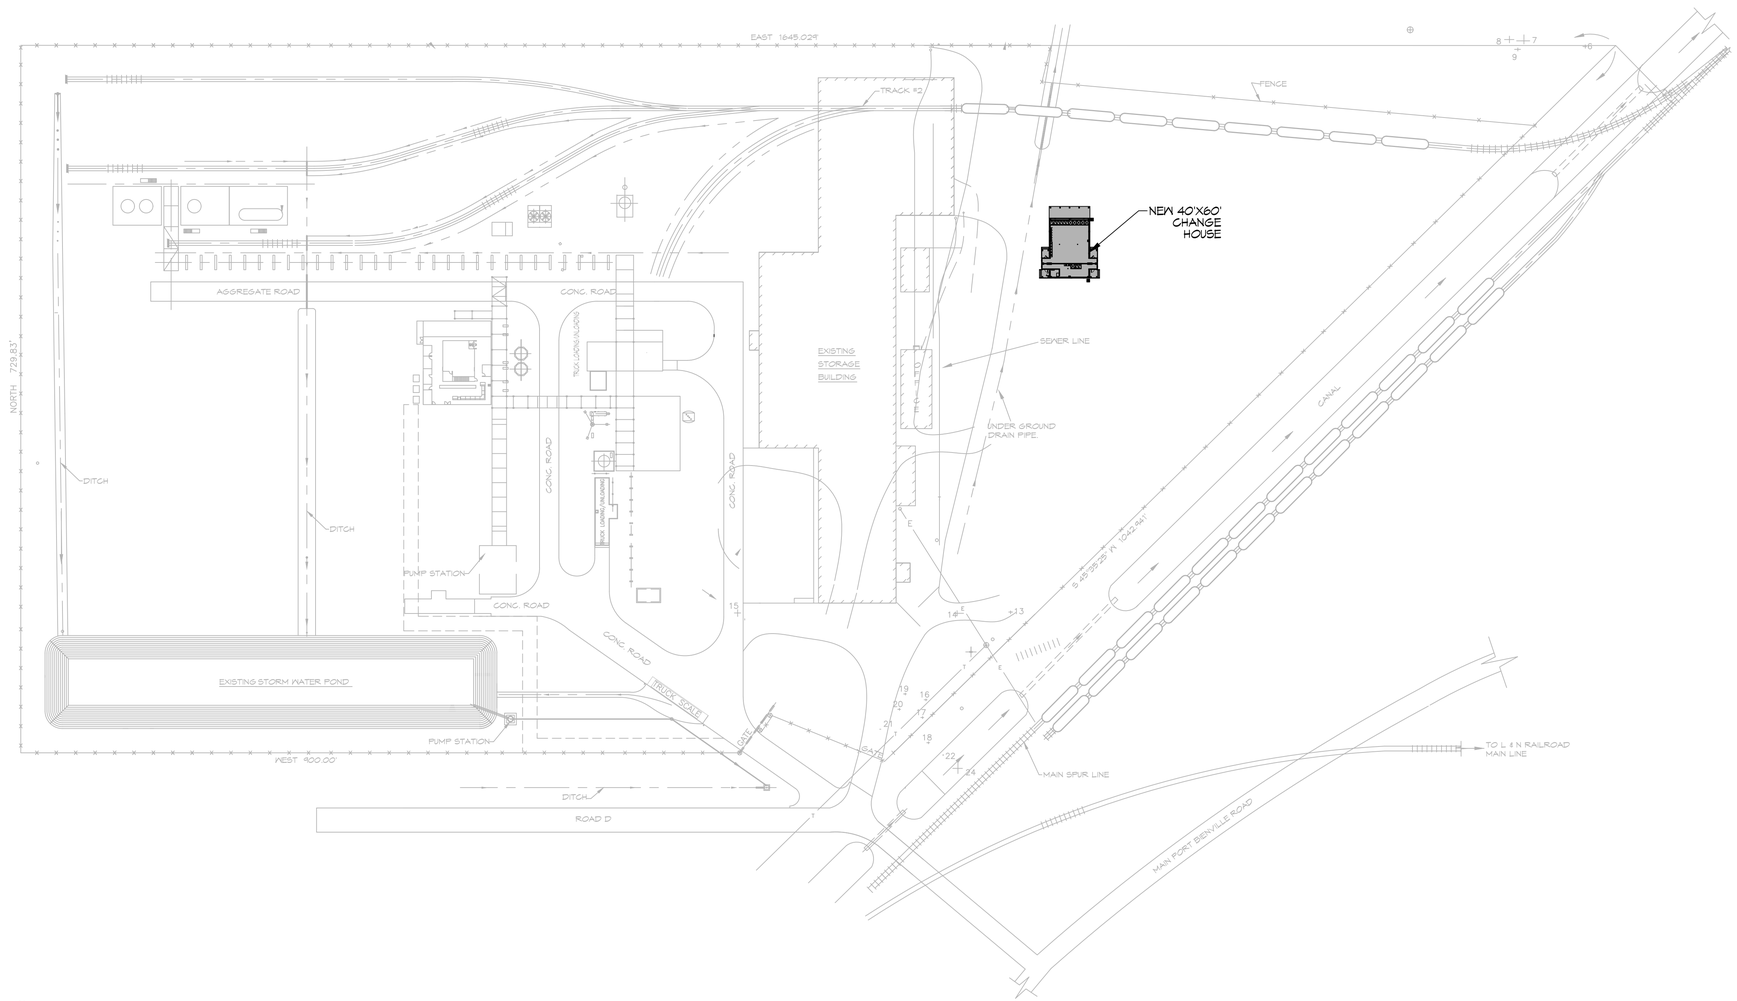

1 SITE PLAN
SCALE: 1" = 70'-0"

DAMMON ENGINEERING, INC.
LOUISIANA & MISSISSIPPI

www.dammonengineering.com
info@dammonengineering.com
PH: 985.649.5832

Chief Engineer: Brian Mistich, PE
554 Old Spanish Trail
Slidell, LA 70458

REVISIONS

#	DESCRIPTION	DATE

SEAL:

NEW RESTROOMS BUILDING

SNF POLYCHEMIE

3030 PORT & HARBOR DR. RD. D
BAY ST. LOUIS, MS. 39520

JOB No:	24-72	DATE:	01-25-2023
DRAWN BY:	CKD	CHECKED BY:	JMS

The drawings and specifications, whether in the form of drawings, designs, plans and specifications, and all copies thereof, shall be and remain the property of Dammon Engineering, and in no event shall be sold or taken for any work not performed by Dammon Engineering. Reproduction of these drawings and specifications by any means, without the written permission of Dammon Engineering, is prohibited. Any reproduction of these drawings and specifications shall contain this notice.

SHEET TITLE:
SITE PLAN

DRAWING NUMBER:
C101

SHEET No: 3 of 1