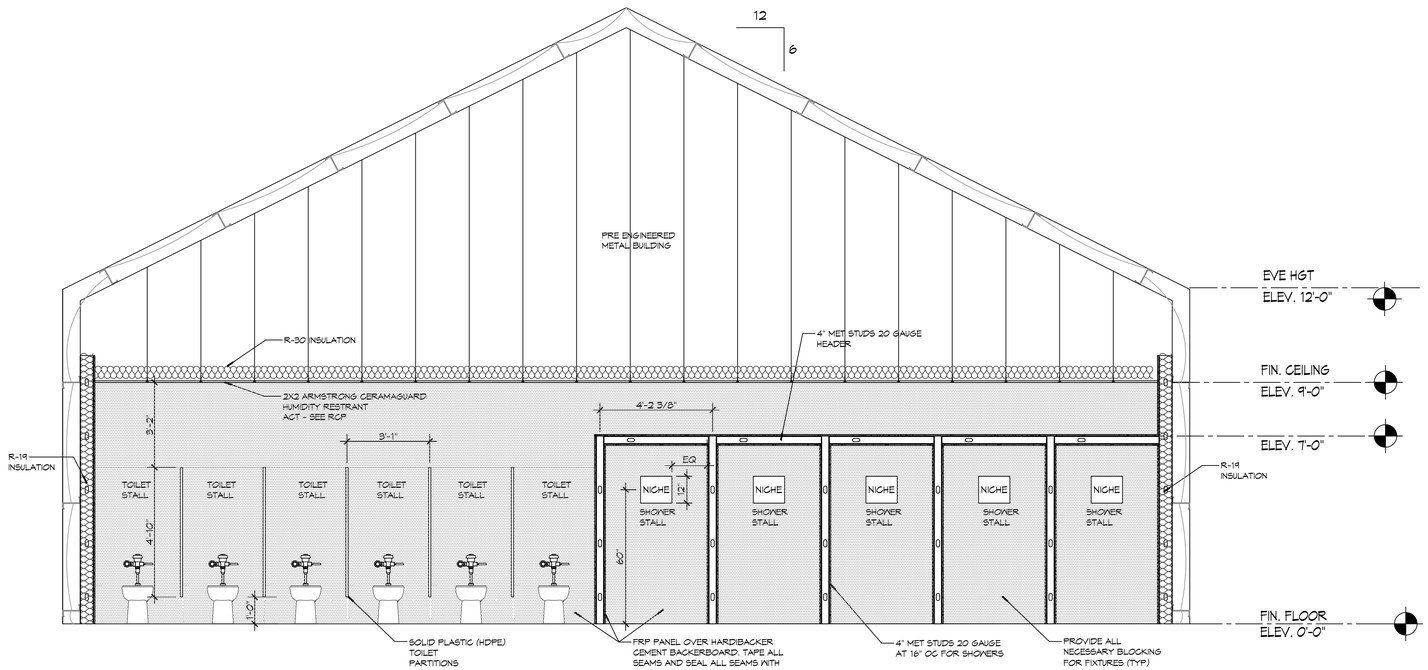

A
A101 | A102

SECTION

SCALE: 3/8"= 1'-0"

DAMMON ENGINEERING, INC.
LOUISIANA & MISSISSIPPI

Chief Engineer: Brian Mistich, PE
504 Old Spanish Trail
Slidell, LA 70458

www.dammonengineering.com
info@dammonengineering.com
PH: 985.649.5832

REVISIONS

#	DESCRIPTION	DATE

SEAL:

NEW RESTROOMS BUILDING

SNF POLYCHEMIE

3080 PORT & HARBOR DR. RD. D
BAY ST. LOUIS, MS. 39520

JOB No: 2472 | DATE: 01-25-2023
DRAWN BY: CJCD | CHECKED BY: BAM

THIS DRAWING IS THE PROPERTY OF DAMMON ENGINEERING, INC. AND MAY NOT BE REPRODUCED OR USED FOR OTHER PROJECTS EXCEPT BY AGREEMENT WITH THE OWNER. ALL REPORTS, PLANS, OR SPECIFICATIONS PREPARED BY DAMMON ENGINEERING, INC. ARE INSTRUMENTS OF SERVICE IN RESPECT OF THE PROJECT FOR WHICH THEY WERE PREPARED, AND ARE THE PROPERTY OF DAMMON ENGINEERING, INC. THEY ARE NOT TO BE USED IN WHOLE OR IN PART FOR ANY OTHER PROJECT WITHOUT WRITTEN AGREEMENT BY DAMMON ENGINEERING, INC.

SHEET TITLE:
BLDG SECTION

DRAWING NUMBER:

A102

SHEET No: 1 of 1

FILE NAME: J:_INDUSTRIAL SITES\2472 - SNF Polychemie Bridewell Bay St. Louis\Drawings\Current Drawings\A102 - Building Section.dwg PLOT DATE & TIME: Thursday, March 16, 2023 8:08:47 AM