FLOOD ZONE

ZONE: AE

BUILDING ELEVATION

BASE FLOOD ELEVATION 16.0'
FINISHED FLOOR ELEVATION 12.0'

BUILDING SQUARE FOOT

3656 SQUARE FEET

LEGEND

PROPERTY LINE
EXISTING FENCE

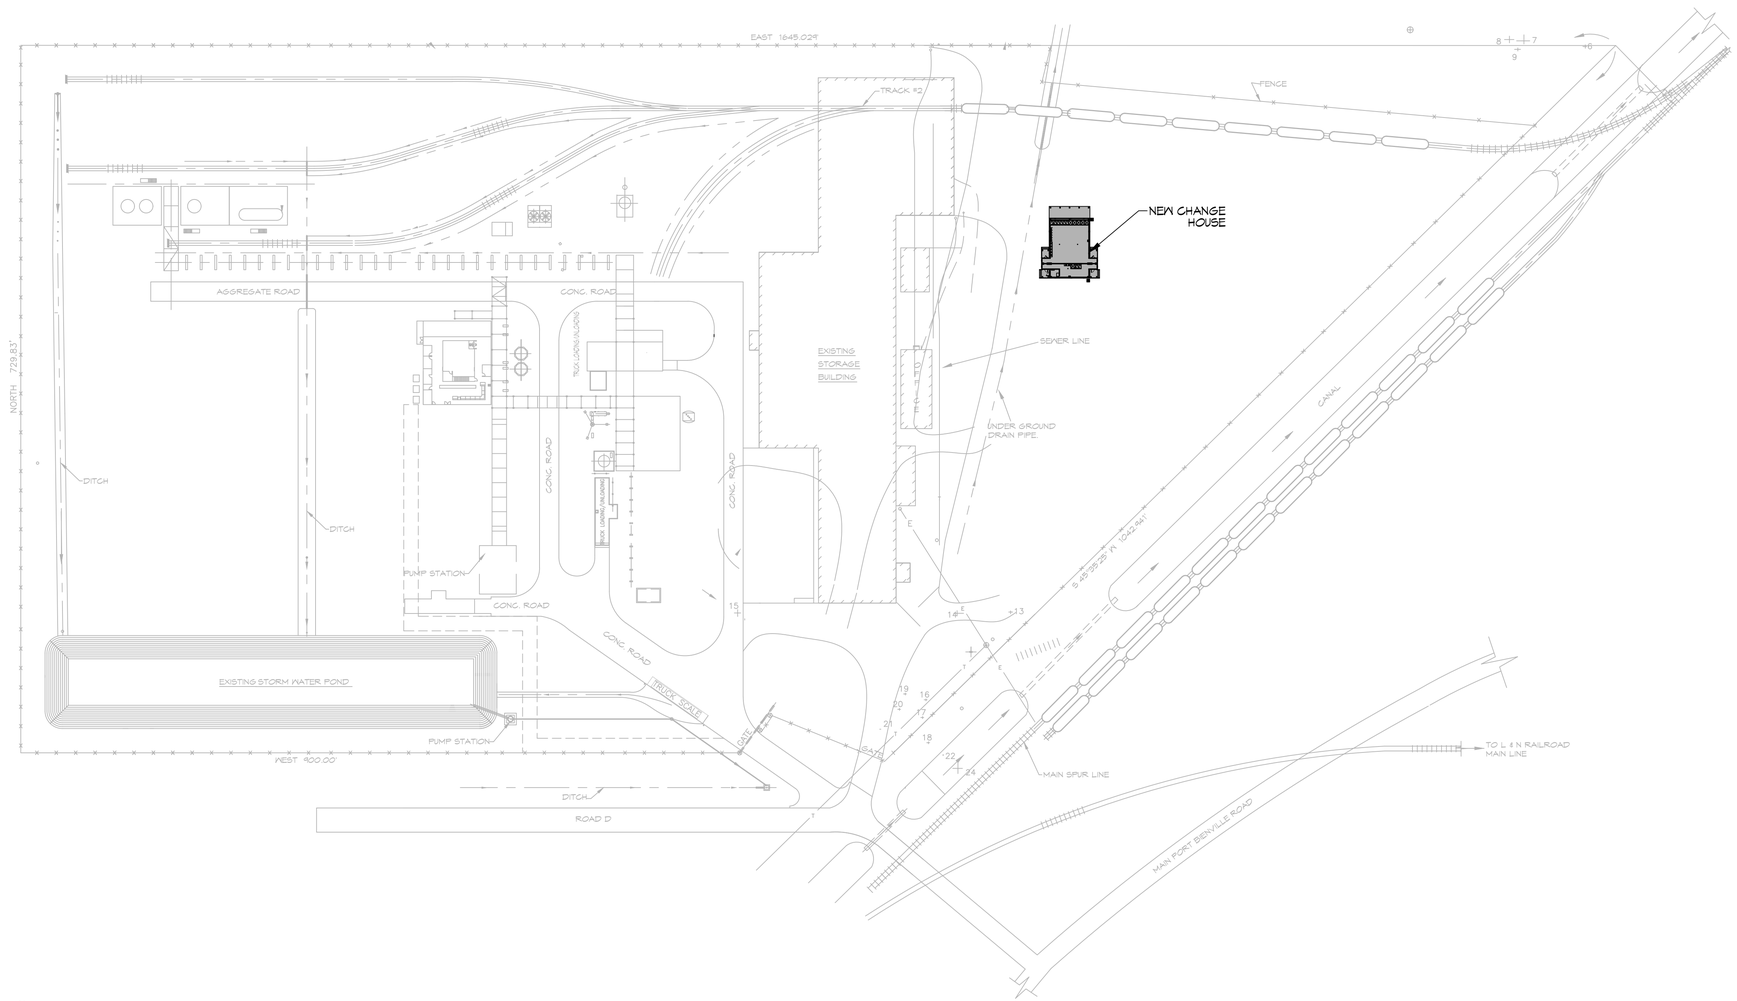

1 SITE PLAN
SCALE: 1" = 70'-0"

DAMMON ENGINEERING, INC.
LOUISIANA & MISSISSIPPI

www.dammonengineering.com
info@dammonengineering.com
PH: 985.649.5832

Chief Engineer: Brian Mistich, PE
554 Old Spanish Trail
Slidell, LA 70458

REVISIONS

#	DESCRIPTION	DATE

SEAL:

NEW RESTROOMS BUILDING

SNF POLYCHEMIE

3030 PORT & HARBOR DR. RD. D
BAY ST. LOUIS, MS. 39520

JOB No:	24-72	DATE:	01-25-2023
DRAWN BY:	CKD	CHECKED BY:	JMS

The data & drawings are used solely for this project. Ownership and all copyrights remained with Dammon Engineering, and shall remain the property of Dammon Engineering, and all copyrights remained with Dammon Engineering. Reproduction or publication of these drawings or any portion thereof without the written consent of Dammon Engineering, is prohibited. Any other use or reuse without written consent of Dammon Engineering, Inc. is prohibited. Reuse of these drawings or any portion thereof without written consent of Dammon Engineering, Inc. is prohibited.

SHEET TITLE:
SITE PLAN

DRAWING NUMBER:
C101

SHEET No: 3 of 1