FILE NAME: J:_INDUSTRIAL PROJ\2472 - SNF Polychemie Biokeep Bay St Louis\Drawings\Current Drawings\A104 - Reflective Ceiling Plan.dwg PLOT DATE & TIME: Thursday, March 23, 2023 4:17:26 PM

CEILING TYPE

2X2 ARMSTRONG CERAMAGUARD HUMIDITY RESTRAINT CEILING TILES 9' AFF

REFLECTED CEILING LEGEND

- F1 RECESSED LIGHT FIXTURE (9' AFF)
- F2 SUSPENDED LIGHT FIXTURE (9' AFF)
- F3 RECESSED LIGHT FIXTURE (9' AFF)
- EMERGENCY LIGHT FIXTURE - WALL MOUNTED
- RETURN AIR GRILLE
- SUPPLY AIR GRILLE
- EXIT LIGHT FIXTURE - CEILING MOUNTED

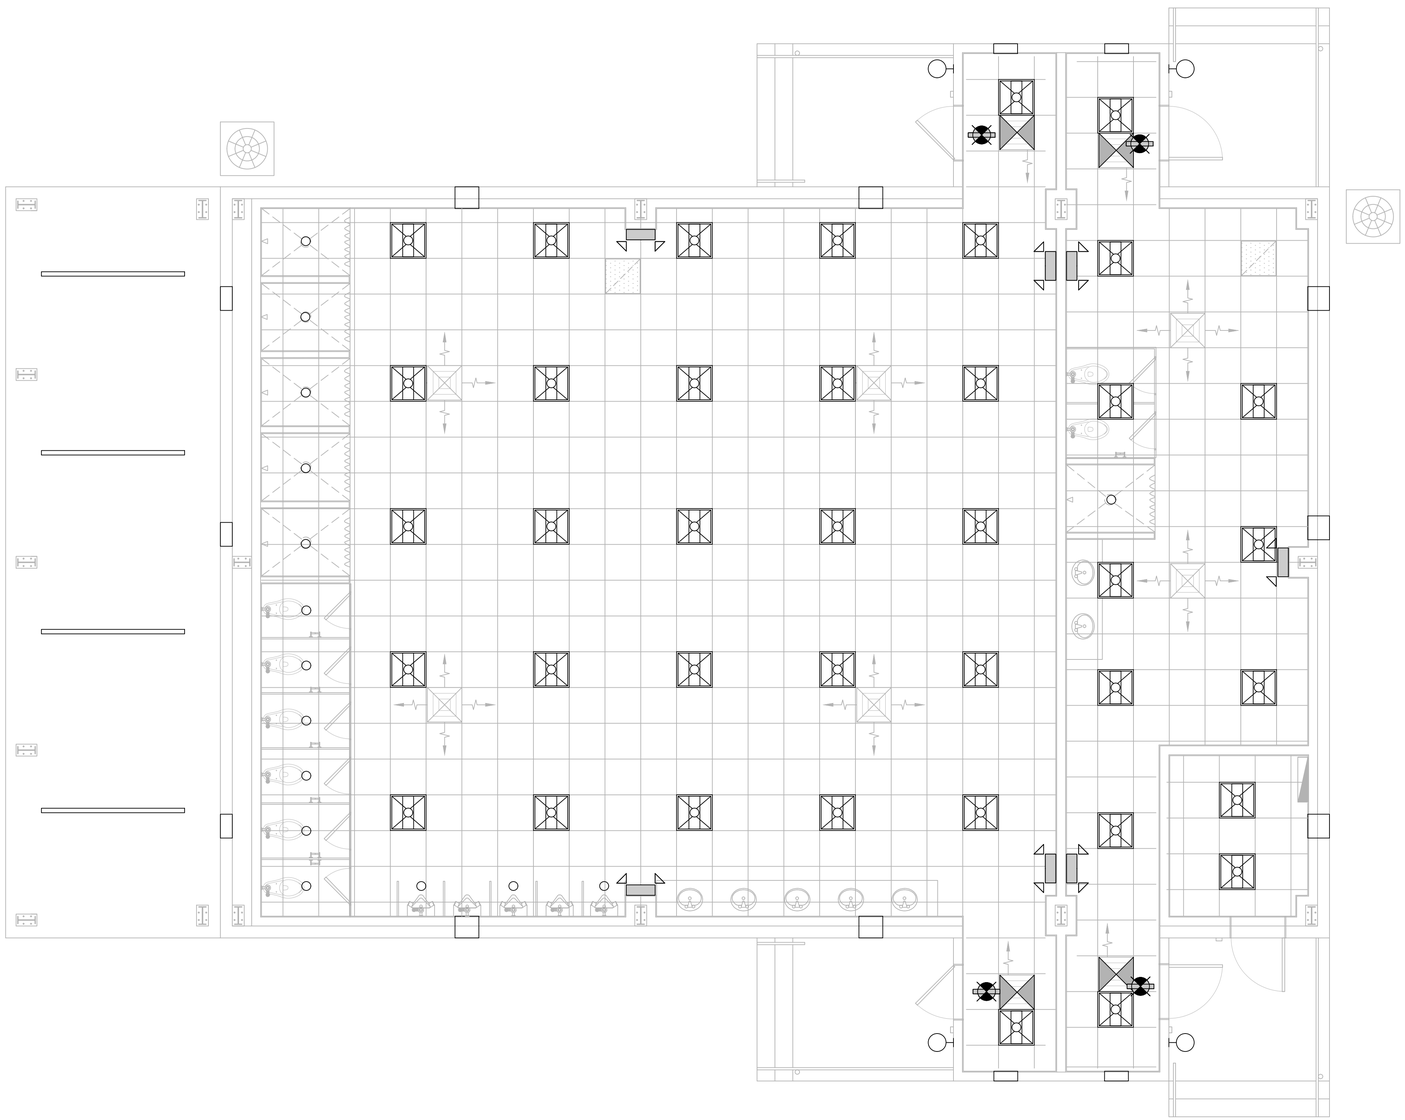

N

13 REFLECTIVE CEILING PLAN

SCALE: 1/4"= 1'-0"

DAMMON ENGINEERING, INC.
LOUISIANA & MISSISSIPPI

www.dammonengineering.com
info@dammonengineering.com
PH: 985.649.5832

Chief Engineer: Brian Mistich, PE
5544 Highway 70 Trail
Slidell, LA 70458

#	DESCRIPTION	DATE

REVISIONS

SEAL:

BRIAN A. MISTICH
LICENSED PROFESSIONAL ENGINEER
20971
STATE OF MISSISSIPPI

NEW CHANGE HOUSE

SNF POLYCHEMIE

3080 PORT & HARBOR DR. RD. D
BAY ST. LOUIS, MS. 39520

JOB No:	2472	DATE:	03-23-2023
DRAWN BY:	CAD	CHECKED BY:	JMS

THIS DRAWING IS THE PROPERTY OF DAMMON ENGINEERING, INC. AND MUST BE RETURNED ON REQUEST. THIS DRAWING AND THE DESIGN SHOWN THEREON MAY NOT BE REPRODUCED OR USED FOR OTHER PROJECTS OR BY OTHERS EXCEPT WITH WRITTEN CONSENT OF DAMMON ENGINEERING, INC. THE DESIGN SHOWN IS INTENDED FOR THE SPECIFIC PROJECT FOR WHICH THE DRAWING WAS PREPARED AND REPRODUCED WITHOUT WRITTEN CONSENT OF DAMMON ENGINEERING, INC. IS PROHIBITED AND ANY USE OF THE DESIGN FOR OTHER PROJECTS IS PROHIBITED.

SHEET TITLE:
REFLECTIVE CEILING PLAN

DRAWING NUMBER:

A104

SHEET No: 9 of 15