DOOR SCHEDULE

MARK	ROOM NAME	DOOR TYPE	WIDTH	HEIGHT	DOOR MATERIAL	DOOR FINISH	FRAME MATERIAL	FRAME FINISH	GLAZING	HEAD	JAMB	THRESHOLD	REMARKS
102A	OBSERVATION	J	3'-0"	6'-8"	SOLID CORE WOOD	P. LAM. (LM-1)	METAL	PAINT (PT-4)	6"X30" PORT	7/A602	8/A602	NONE	LOUVER
109A	CUSTOMER LAUNDRY	B	3'-0"	6'-8"	SOLID CORE WOOD	P. LAM. (LM-1)	METAL	PAINT (PT-4)	NONE	4/A601	4/A601	NONE	1 HOUR FIRE RATED, NOTES 15
109B	LAUNDRY ACCESS	B	3'-6"	7'-0"	HOLLOW METAL; 16 GA (INSULATED)	PAINT (PT-11)	METAL	PAINT (PT-11)	NONE	3/A602	4/A602	9/A602	2" HEAD, NOTES 3 & 6
110A	SHOWER	B	3'-0"	6'-8"	SOLID CORE WOOD	P. LAM. (LM-1)	ALUM.	BRONZE	NONE	2/A602	2/A602	NONE	LOUVER, CATCH AT 36" A.F.F., NOTE 1, 9, 11 & 12
111A	SHOWER	B	3'-0"	6'-8"	SOLID CORE WOOD	P. LAM. (LM-1)	ALUM.	BRONZE	NONE	2/A602	2/A602	NONE	LOUVER, CATCH AT 36" A.F.F., NOTE 1, 9, 11 & 12
112A	SHOWER	B	3'-0"	6'-8"	SOLID CORE WOOD	P. LAM. (LM-1)	ALUM.	BRONZE	NONE	2/A602	2/A602	NONE	LOUVER, CATCH AT 36" A.F.F., NOTE 1, 9, 11 & 12
113A	MECHANICAL	B	3'-6"	7'-0"	HOLLOW METAL; 16 GA (INSULATED)	PAINT (PT-11)	METAL	PAINT (PT-11)	NONE	3/A602	4/A602	10/A602	2" HEAD, NOTES 3 & 6
114A	SHOWER	B	3'-0"	6'-8"	SOLID CORE WOOD	P. LAM. (LM-1)	ALUM.	BRONZE	NONE	2/A602	2/A602	NONE	LOUVER, CATCH AT 36" A.F.F., NOTE 1, 9, 11 & 12
115A	JANITOR	B	3'-0"	6'-8"	SOLID CORE WOOD	P. LAM. (LM-1)	ALUM.	BRONZE	NONE	6/A602	6/A602	NONE	LOUVER NOTE 1, PUSH BUTTON LOCK, REGULAR ARM CLOSER
115B	JANITOR	B	3'-6"	6'-8"	SOLID CORE WOOD	P. LAM. (LM-1)	ALUM.	BRONZE	NONE	6/A602	6/A602	NONE	LOUVER NOTE 1, PUSH BUTTON LOCK, REGULAR ARM CLOSER
116A	ALCOVE	J	3'-0"	6'-8"	SOLID CORE WOOD	P. LAM (LM-1)	ALUM.	BRONZE	24"X30" PORT	6/A602	2/A602	NONE	NOTE 9
116B	HALLWAY	B	3'-0"	7'-0"	HOLLOW METAL; 16 GA (INSULATED)	PAINT (PT-11)	METAL	PAINT (PT-11)	NONE	3/A602	4/A602	9/A602	2" HEAD, NOTES 3 & 6
117A	WOMEN'S	B	3'-0"	6'-8"	SOLID CORE WOOD	P. LAM. (LM-1)	ALUM.	BRONZE	NONE	1/A602	1/A602	NONE	NOTE 1 & 7
117B	WOMEN'S	E	3'-0"	5'-0"	SOLID CORE WOOD	P. LAM. (LM-1)	ALUM.	BRONZE	NONE	1/A602	1/A602	NONE	CUSTOM HINGE LOCATION, NOTE 1
117C	WOMEN'S	E	3'-0"	5'-0"	SOLID CORE WOOD	P. LAM. (LM-1)	ALUM.	BRONZE	NONE	1/A602	5/A602	NONE	CUSTOM HINGE LOCATION, NOTE 1
117D	WOMEN'S	E	2'-0"	5'-0"	SOLID CORE WOOD	P. LAM. (LM-1)	ALUM.	BRONZE	NONE	1/A602	1/A602	NONE	CUSTOM HINGE LOCATION, NOTE 1
117E	WOMEN'S	E	2'-0"	5'-0"	SOLID CORE WOOD	P. LAM. (LM-1)	ALUM.	BRONZE	NONE	1/A602	1/A602	NONE	CUSTOM HINGE LOCATION, NOTE 1
117F	WOMEN'S	E	2'-0"	5'-0"	SOLID CORE WOOD	P. LAM. (LM-1)	ALUM.	BRONZE	NONE	1/A602	1/A602	NONE	CUSTOM HINGE LOCATION, NOTE 1
117G	WOMEN'S	E	2'-0"	5'-0"	SOLID CORE WOOD	P. LAM. (LM-1)	ALUM.	BRONZE	NONE	1/A602	1/A602	NONE	CUSTOM HINGE LOCATION, NOTE 1
118A	SHOWER	B	3'-0"	6'-8"	SOLID CORE WOOD	P. LAM. (LM-1)	ALUM.	BRONZE	NONE	2/A602	2/A602	NONE	LOUVER, CATCH AT 36" A.F.F., NOTE 1, 9, 11 & 12
120A	JANITOR	B	3'-0"	6'-8"	SOLID CORE WOOD	P. LAM. (LM-1)	ALUM.	BRONZE	NONE	6/A602	6/A602	NONE	NOTE 1
121A	MEN'S	E	3'-0"	5'-0"	SOLID CORE WOOD	P. LAM. (LM-1)	ALUM.	BRONZE	NONE	1/A602	1/A602	NONE	CUSTOM HINGE LOCATION, NOTE 1
121B	MEN'S	E	3'-0"	5'-0"	SOLID CORE WOOD	P. LAM. (LM-1)	ALUM.	BRONZE	NONE	1/A602	5/A602	NONE	CUSTOM HINGE LOCATION, NOTE 1
121C	MEN'S	E	2'-0"	5'-0"	SOLID CORE WOOD	P. LAM. (LM-1)	ALUM.	BRONZE	NONE	1/A602	1/A602	NONE	CUSTOM HINGE LOCATION, NOTE 1
121D	MEN'S	E	2'-0"	5'-0"	SOLID CORE WOOD	P. LAM. (LM-1)	ALUM.	BRONZE	NONE	1/A602	1/A602	NONE	CUSTOM HINGE LOCATION, NOTE 1
121E	MEN'S	E	2'-0"	5'-0"	SOLID CORE WOOD	P. LAM. (LM-1)	ALUM.	BRONZE	NONE	1/A602	1/A602	NONE	CUSTOM HINGE LOCATION, NOTE 1
123A	BACKSTOCK	F	3'-0"	6'-8"	IMPACT	P. LAM. (LM-1)	METAL	PAINT (PT-4)	9"X30" PORT	13/A602	14/A602	NONE	NOTE 14
123B	COOLER LANDING	G	3'-0"	5'-0"	HOLLOW METAL	PAINT (PT-5)	METAL	PAINT (PT-4)	NONE	12/A602	12/A602	11/A602	DOOR TO HAVE CLOSER
125A	ELECTRICAL	B	3'-6"	7'-0"	HOLLOW METAL; 16 GA (INSULATED)	PAINT (PT-11)	METAL	PAINT (PT-11)	NONE	3/A602	4/A602	10/A602	2" HEAD, NOTES 3 & 6, PROVIDE PANIC HARDWARE
126A	ALCOVE	K	6'-0"	7'-0"	SOLID CORE WOOD	P. LAM. (LM-1)	METAL	PAINT (PT-11)	NONE	2/A601	3/A601	NONE	NOTE 13. PROVIDE PANIC HARDWARE
127A	SHOWER	B	3'-0"	6'-8"	SOLID CORE WOOD	P. LAM. (LM-1)	ALUM.	BRONZE	NONE	2/A602	2/A602	NONE	LOUVER, CATCH AT 36" A.F.F., NOTE 1, 9, 11 & 12
128A	SHOWER	B	3'-0"	6'-8"	SOLID CORE WOOD	P. LAM. (LM-1)	ALUM.	BRONZE	NONE	2/A602	2/A602	NONE	LOUVER, CATCH AT 36" A.F.F., NOTE 1, 9, 11 & 12
130A	STORAGE	B	3'-0"	6'-8"	SOLID CORE WOOD	P. LAM. (LM-1)	ALUM.	PAINT(PT-4)	NONE	6/A602	6/A602	9/A602	
131A	PREP AREA	F	3'-0"	6'-8"	IMPACT	P. LAM. (LM-1)	METAL	PAINT (PT-3)	9"X30" PORT	13/A602	14/A602	NONE	NOTE 14
140C	FRONT ENTRY	H	6'-0"	7'-0"	ALUM.	BLACK	ALUM.	BLACK	1/4" SINGLE LAYER	2E/A611	2F/A611 & 8/A612	NONE	NOTE 6 & 10
141C	REAR ENTRY	H	6'-0"	7'-0"	ALUM.	BLACK	ALUM.	BLACK	1/4" SINGLE LAYER	2E/A611	2F/A611 & 8/A612	NONE	NOTE 6 & 10
143A	STORAGE	B	3'-6"	7'-0"	HOLLOW METAL; 16 GA (INSULATED)	PAINT (PT-11)	METAL	PAINT (PT-11)	NONE	17/A602	16/A602	NONE	2" HEAD, NOTES 3 & 6
144A	STORAGE	B	3'-6"	7'-0"	HOLLOW METAL; 16 GA (INSULATED)	PAINT (PT-11)	METAL	PAINT (PT-11)	NONE	17/A602	16/A602	NONE	2" HEAD, NOTES 3 & 6

NOTES

1. "MARLITE" AAA BRONZE IN 400, 500, OR 600 SERIES AS REQUIRED, DOORS TO BE MORTISED FOR SPECIFIED HARDWARE. ROUGH OPENING +1 1/2" WIDTH AND HEIGHT ABOVE SLAB.
2. PAINT METAL DOORS AND METAL FRAMES TO MATCH ADJACENT WALL COLOR UNLESS NOTED OTHERWISE
3. PROVIDE 1/4" CONTINUOUS METAL REINFORCEMENT AT HINGE SIDE OF DOOR, DRILL & TAP FOR CONTINUOUS HINGE.
4. RUN WOOD GRAIN VERTICAL ON DOORS.
5. ELIASON EASY SWING IMPACT DOOR SCG-1 WITH WINDOW AND DOOR EDGE GASKETS. -FRAME TO BE WITHOUT STOPS. PROVIDE A 36" TALL KICKPLATE BOTH SIDES OF DOOR.
6. PROVIDE METAL REINFORCEMENT AT HEAD OF FRAME. DRILL AND TAP FOR CLOSER ATTACHMENT.
7. PROVIDE A.D.A. COMPLIANT WOMEN'S RESTROOM SIGNAGE CENTERED ON DOOR HORIZONTALLY AND MOUNTED AT +60" A.F.F. VERTICALLY. IN ADDITION, ADD SIGNAGE "WOMEN" IN MINIMUM 4: LETTERS BELOW. COORDINATE WITH OWNERS.
8. ALUMINUM STOREFRONT DOORS SHALL BE OF MEDIUM STILE DESIGN.
9. ALL SHOWER DOORS SHALL HAVE AN ELECTRIC STRIKE. ALL MARLITE DOOR FRAMES FOR SHOWER DOORS WILL COME FROM FACTORY WITH FRAME NOTCHED AT THE JAMB. G.C. SHALL NOTCH THE 2X JAMB NAILER PER DETAIL 2/A602 & 6/A411. G.C. SHALL INSTALL DOOR, DOOR FRAME, AND ALL DOOR HARDWARE (INCLUDING ELECTRIC STRIKE). ALL WIRING FOR ELECTRIC STRIKE TO BE PROVIDED BY OWNER (VIA GLP COMMUNICATIONS).
10. A READILY VISIBLE DURABLE SIGN TO BE POSTED ON THE EGRESS SIDE ON OR ADJACENT TO THE DOOR STATING: "THIS DOOR TO REMAIN UNLOCKED WHEN THIS SPACE IS OCCUPIED." THE SIGN SHALL BE IN LETTERS 1 INCH HIGH ON A CONTRASTING BACKGROUND.
11. INSTALL ASSA ABLOY DOOR STOP W/ KEEPER BY ROCKWOOD -MODEL 476.
12. INSTALL MORTISE LOCK WITH INDICATOR AT ALL SHOWERS. REF DOOR HARDWARE SCHEDULE.
13. 1 1/2 HOUR RATED DOORS WITH 24V ELECTRONIC DOOR HOLDERS.
14. ELIASON EASY SWING IMPACT DOOR SCP-8 WITH WINDOW AND 18" TALL KICKPLATE.
15. 1 HOUR RATED DOOR WITH 24V ELECTRONIC DOOR HOLDER.

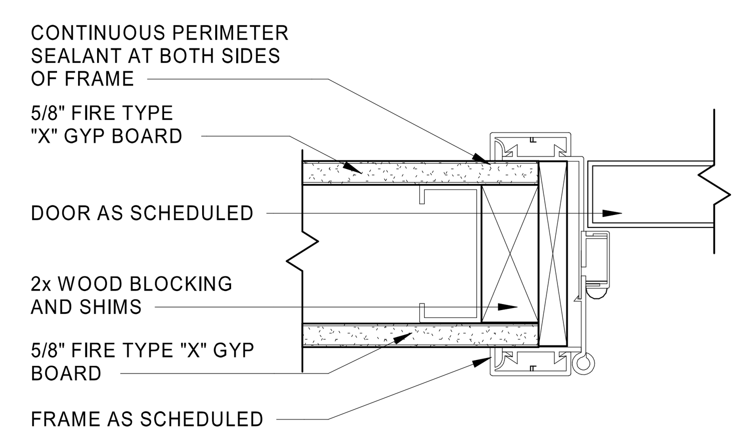

4 RATED FRAME HEAD/JAMB DETAIL
3" = 1'-0"

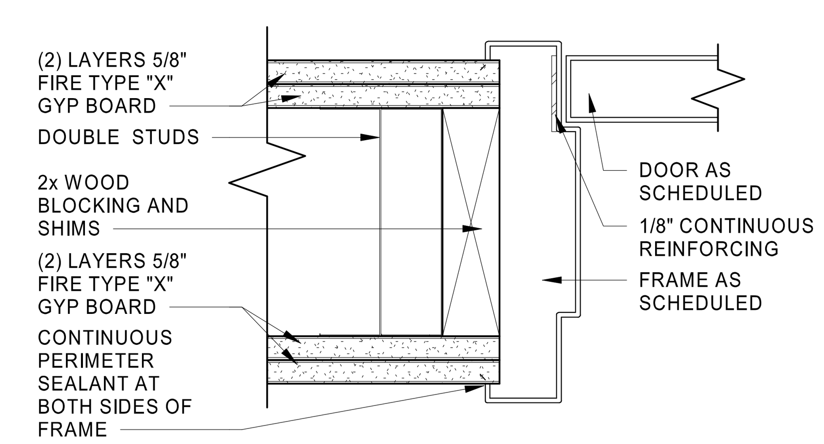

3 RATED JAMB DETAIL
3" = 1'-0"

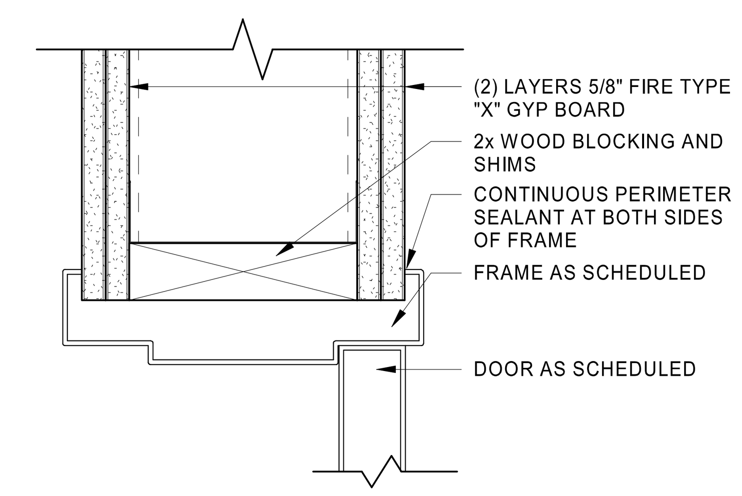

2 RATED HEAD DETAIL
3" = 1'-0"

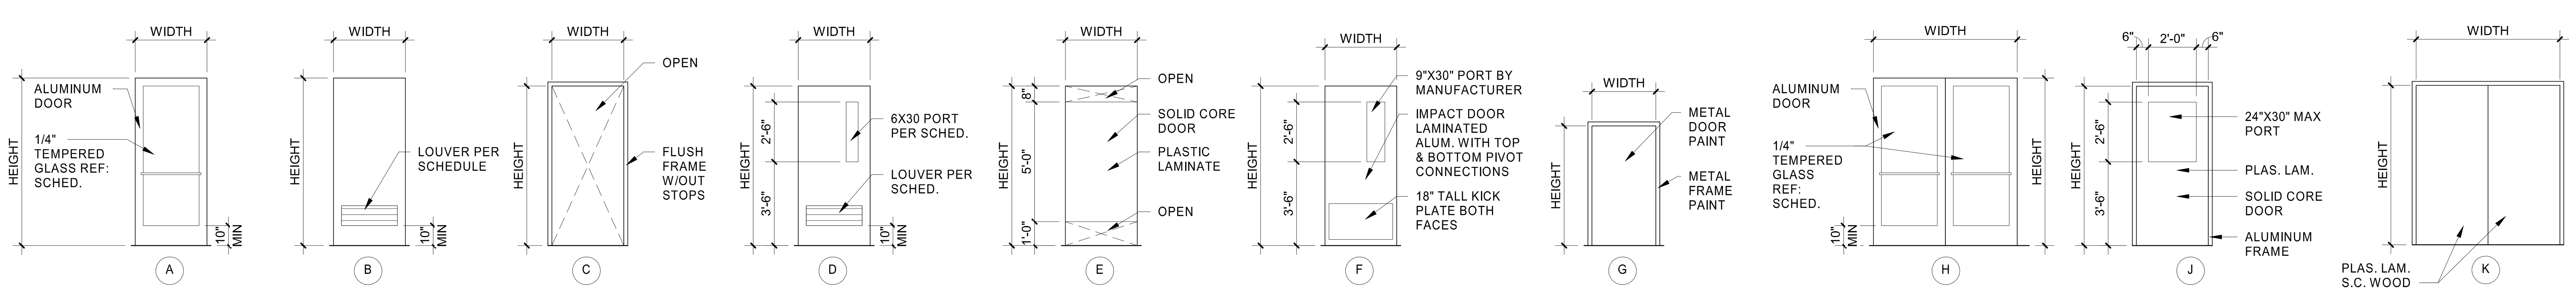

1 DOOR ELEVATIONS
1/4" = 1'-0"

HFA
HARRISON FRENCH & ASSOCIATES, PLLC
t 479.273.7780
1705 S. Walton Blvd., Suite 3
Bentonville, Arkansas 72712
www.hfa-ae.com

STIPULATION FOR REUSE
THIS DRAWING WAS PREPARED FOR USE ON A SPECIFIC SITE AT NICHOLSON, MS CONTEMPORANEOUSLY WITH ITS ISSUE DATE ON 02/06/23 , AND IT IS NOT SUITABLE FOR USE ON A DIFFERENT PROJECT SITE OR AT A LATER TIME. USE OF THIS DRAWING FOR REFERENCE OR EXAMPLE ON ANOTHER PROJECT REQUIRES THE SERVICES OF PROPERLY LICENSED ARCHITECTS AND ENGINEERS. REPRODUCTION OF THIS DRAWING FOR REUSE ON ANOTHER PROJECT IS NOT AUTHORIZED AND MAY BE CONTRARY TO THE LAW.

T1-180
Love's
STORE NUMBER: 860
I-59, EXIT 1
NICHOLSON, MS 39466
JOB NUMBER: 03-23-30009

ISSUE BLOCK

CHECKED BY:	MAP
DRAWN BY:	ASE
DOCUMENT DATE:	02/06/23
PROTO:	T1-180
PROTO CYCLE:	Q4 - 2022

REGISTERED ARCHITECT
BOGUE L. EBBRECHT
4925
STATE OF MISSISSIPPI
Bogue Louis Ebbrecht
Digitally signed by Bogue Louis Ebbrecht
DN: E=bebbrecht@hfa-ae.com, CN=Bogue Louis Ebbrecht, O=Harrison French and Associates, L=Bentonville, S=ARKANSAS, C=US
Date: 2023.02.07 15:54:26-06'00'

DOOR SCHEDULE & ELEVATIONS

SHEET:
A601

2/5/2023 9:31:14 PM
C:\Users\melyssa.prenger\Documents\2021 Revit Projects\Loves_Nicholson, MS_ARC_T2_180_v21_HFA.Melyssa.Prenger.rvt
3235-A601-DOOR SCHEDULE & ELEVATIONS