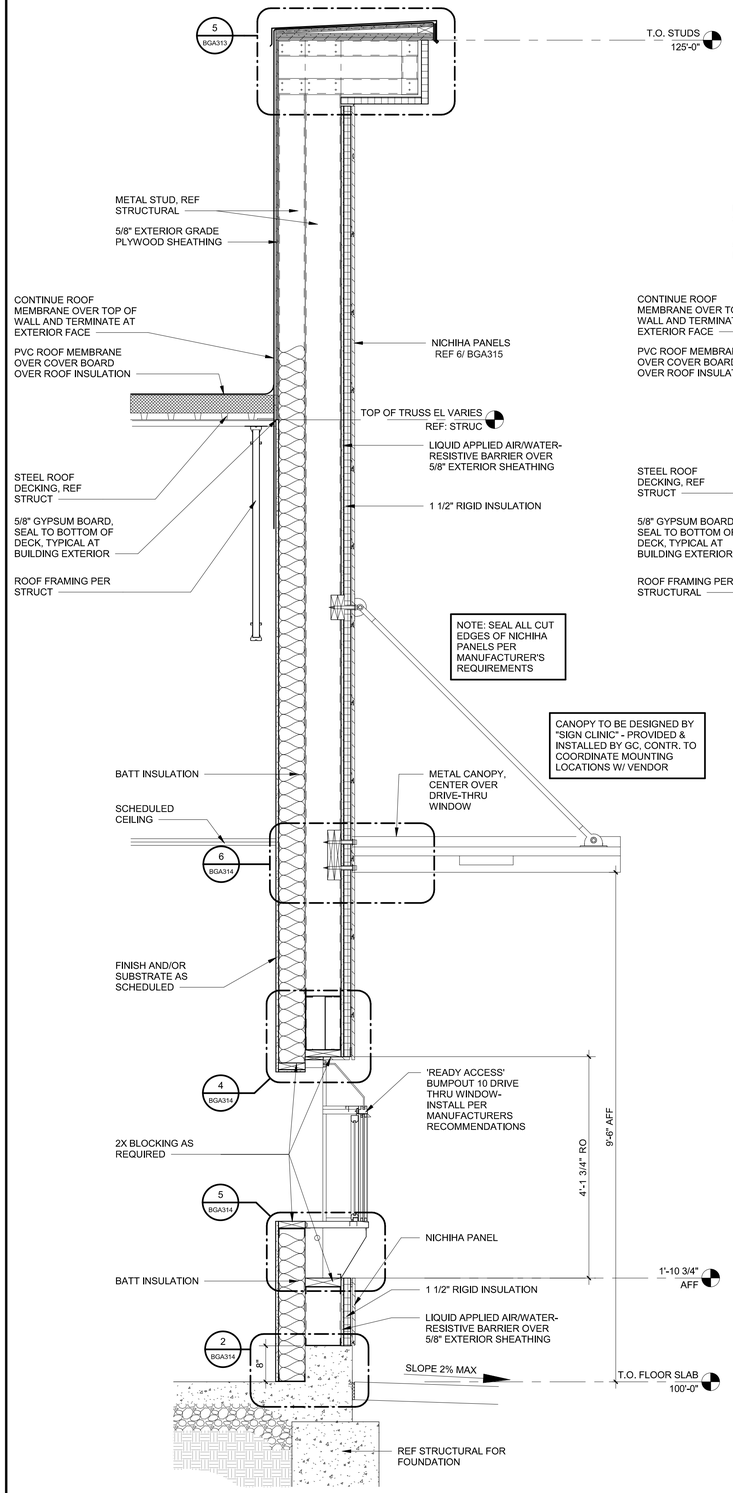

4 WALL SECTION
3/4" = 1'-0"

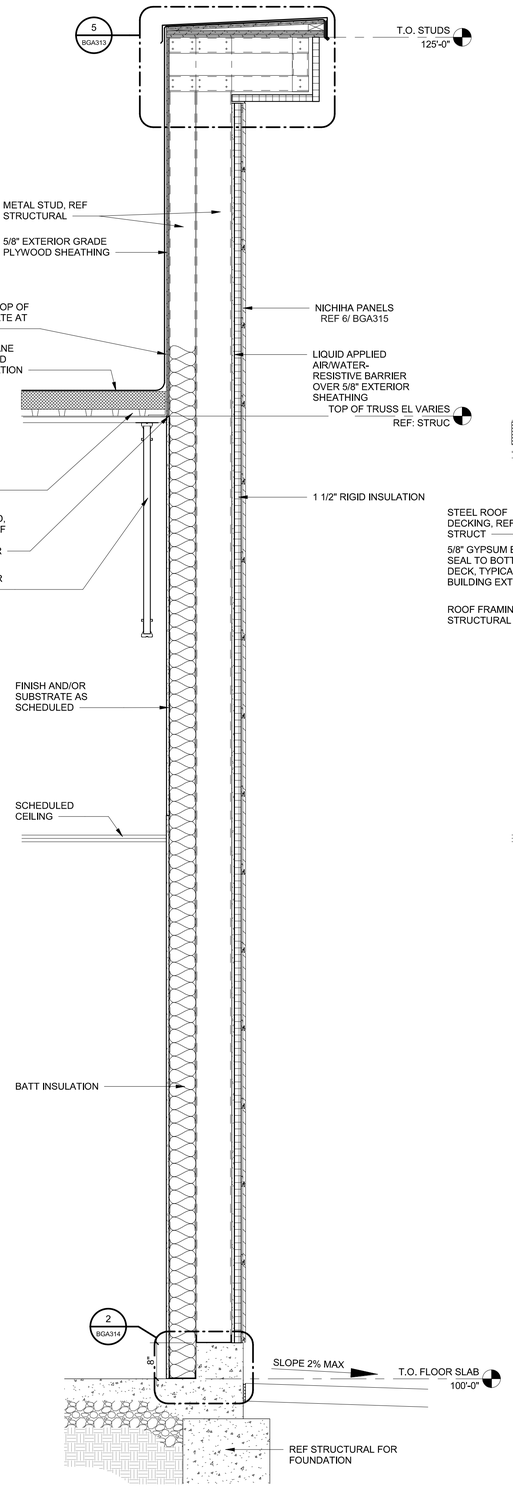

3 WALL SECTION
3/4" = 1'-0"

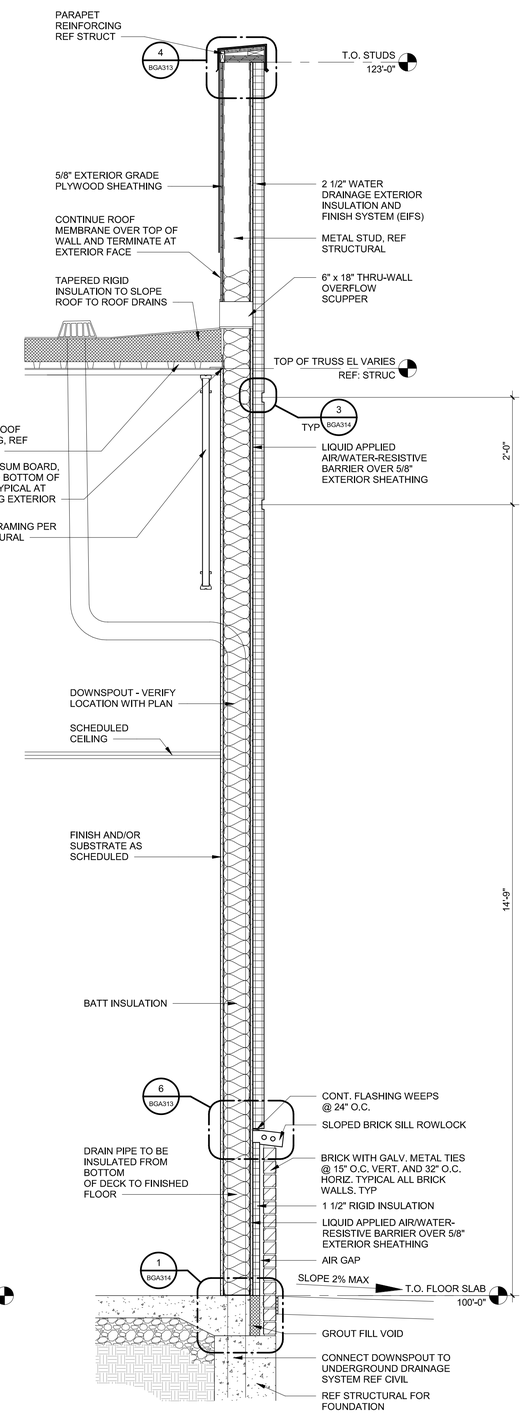

2 WALL SECTION
3/4" = 1'-0"

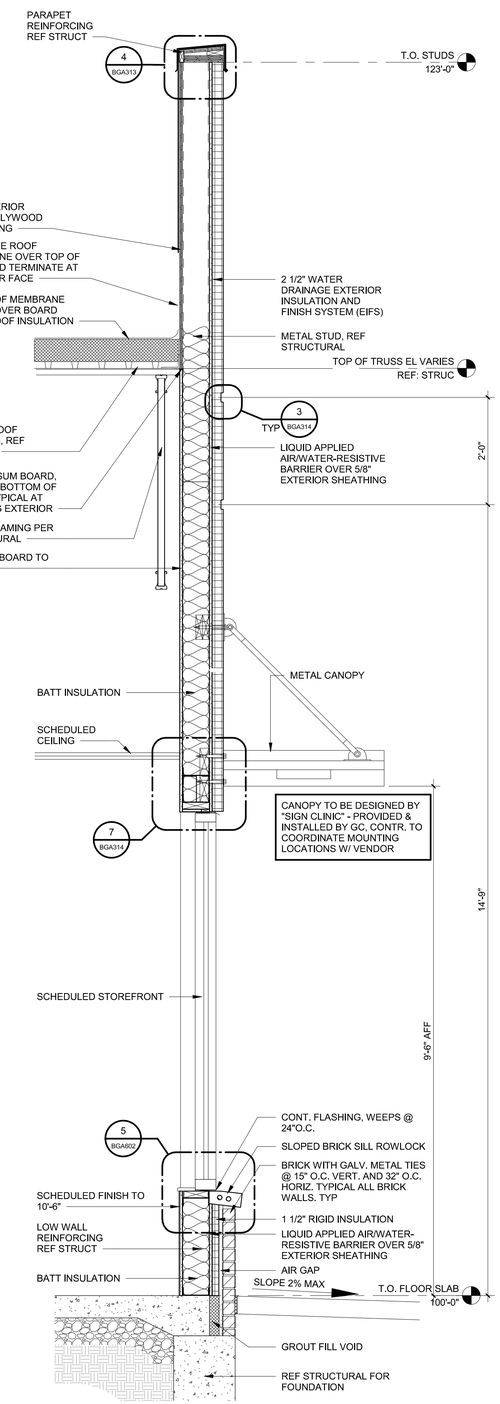

1 WALL SECTION
3/4" = 1'-0"

HFA
HARRISON FRENCH & ASSOCIATES, PLLC
t 479.273.7780
1705 S. Walton Blvd., Suite 3
Bentonville, Arkansas 72712
www.hfa-ac.com

STIPULATION FOR REUSE
THIS DRAWING WAS PREPARED FOR LOVE'S TRAVEL STOPS AT NICHOLSON, MS ON THE 03/06/23 VERSION OF THE DRAWING DATE ON 3/09/23, AND IT IS NOT INTENDED FOR USE ON ANY OTHER PROJECT SITE OR AT A LATER TIME WITHOUT THE ORIGINAL ARCHITECT'S OR EXAMPLE ON ANOTHER PROJECT WITHOUT THE ORIGINAL ARCHITECT'S LICENSED ARCHITECTS AND ENGINEERS. REPRODUCTION OF THIS DRAWING FOR USE ON ANOTHER PROJECT IS NOT AUTHORIZED AND MAY BE CONTRARY TO ALL LAW.

BOJANGLES

STORE NUMBER: 860
I-59, EXIT 1
NICHOLSON, MS 39466

JOB NUMBER: 03-23-30009

ISSUE BLOCK

CHECKED BY:	MAP
DRAWN BY:	ASE
DOCUMENT DATE:	02/06/23
PROTO:	BOJANGLES
PROTO CYCLE:	Q4 - 2022

REGISTERED ARCHITECT
BOGUE L. EBBRECHT
4925
STATE OF MISSISSIPPI
Bogue Louis Ebbrecht
Digitally signed by Bogue Louis Ebbrecht
Email: bebbrecht@hfa-ac.com, CN=Bogue Louis Ebbrecht, O=Harrison French and Associates, L=Bentonville, S=AR, OU=A, C=US
Date: 2023.03.07 15:55:44-06'00'

WALL SECTIONS

SHEET:
BGA312

2/7/2023 1:06:48 PM
C:\Users\mayisa.prenger\Documents\2021 Revit Projects\Loves_Nicholson_MS_ARC_FT_R23_v21_HFA.Mayisa.Prenger.rvt
BGA-BGA313-WALL SECTIONS