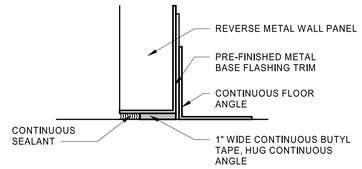

7 ENLARGED BASE SECTION
6" = 1'-0"

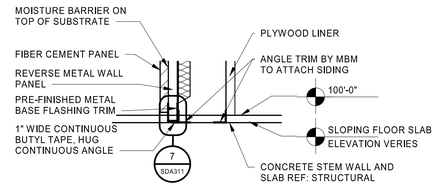

6 BASE SECTION
1" = 1'-0"

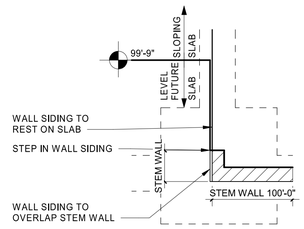

5 CORNER DETAIL
1/4" = 1'-0"

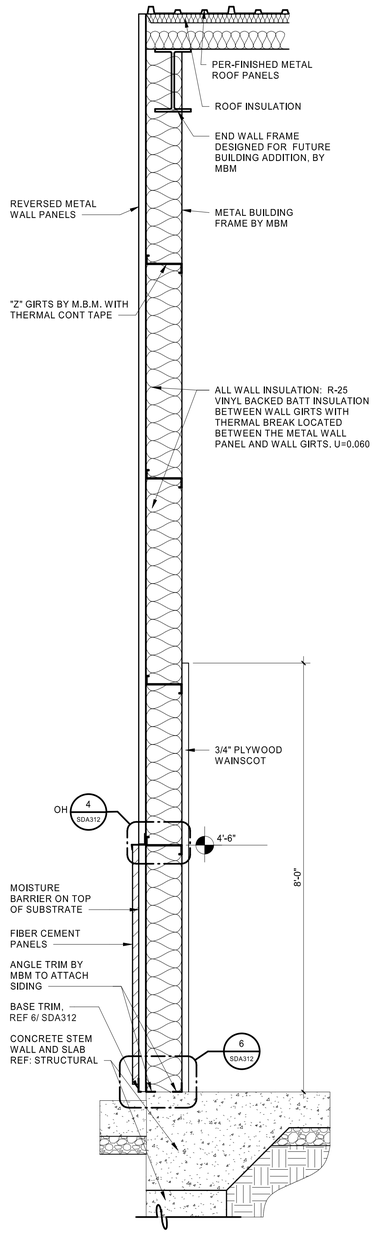

4 WALL SECTION
3/4" = 1'-0"

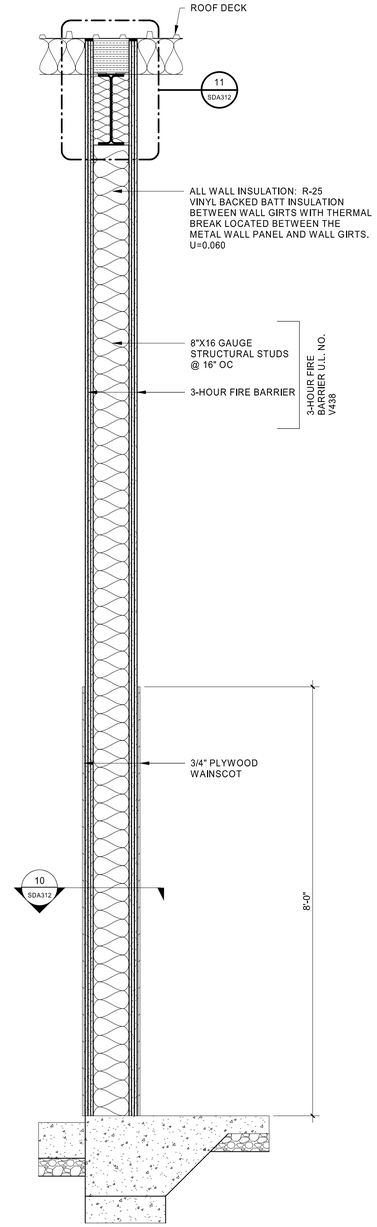

3 WALL SECTION
3/4" = 1'-0"

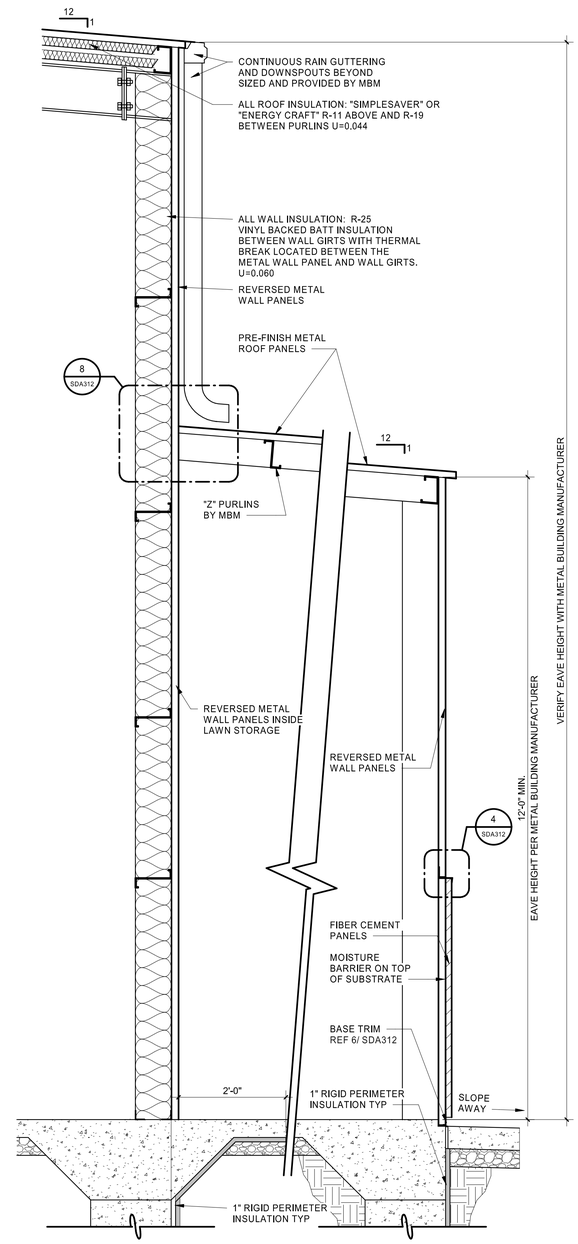

2 WALL SECTION AT LAWN STORAGE
3/4" = 1'-0"

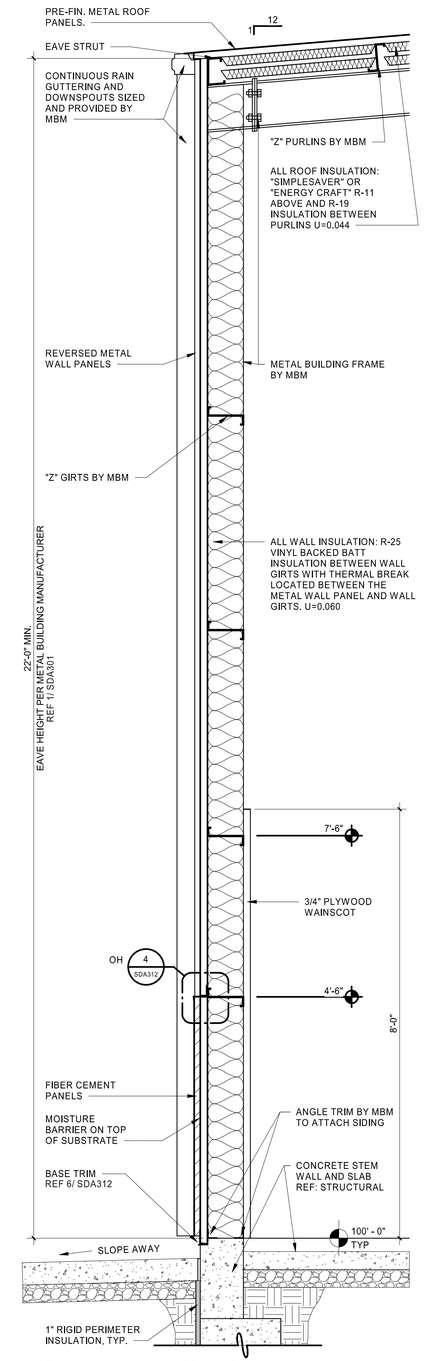

1 WALL SECTION
3/4" = 1'-0"

HFA
HARRISON FRENCH & ASSOCIATES, PLLC
t 479.273.7780
1705 S. Walton Blvd., Suite 3
Bentonville, Arkansas 72712
www.hfa-ac.com

STIPULATION FOR REUSE
THIS DRAWING WAS PREPARED FOR USE WITH LOVE'S STORE NUMBER 860, NICHOLSON, MS. DRAWINGS AND SPECS WERE ISSUED ON DATE OF ISSUE SHOWN ON 2006023 AND IT IS NOT INTENDED FOR USE ON ANY OTHER PROJECT SITE OR AT A LATER TIME THAN SHOWN. ANY REUSE WITHOUT PRIOR WRITTEN VERIFICATION OF SUITABILITY FOR ANOTHER PROJECT WILL BE AT THE RECEIVING PARTY'S SOLE RISK AND THE RECEIVING PARTY AGREES TO INDEMNIFY AND HOLD HARMLESS THE LICENSED ARCHITECTS AND ENGINEERS. REPRODUCTION OF THIS DRAWING FOR REUSE ON ANOTHER PROJECT IS NOT AUTHORIZED AND MAY BE CONTRARY TO STATE LAW.

Love's
STORE NUMBER: 860
I-59, EXIT 1
NICHOLSON, MS 39466
JOB NUMBER: 03-23-30009
SPEEDCO_4 BAY

ISSUE BLOCK

CHECKED BY:	MAP
DRAWN BY:	ASE
DOCUMENT DATE:	02/06/23
PROTO:	SPEEDCO_4 BAY
PROTO CYCLE:	Q4 - 2022

REGISTERED ARCHITECT
BOGUE L. EBBRECHT
4925
STATE OF ARKANSAS
Bogue Louis Ebbrecht
Digitally signed by Bogue Louis Ebbrecht
DN: cn=Bogue Louis Ebbrecht, o=Harrison French and Associates, L=Bentonville, S=ARKANSAS, C=US
Date: 2023.02.07 15:57:34-06'00'

WALL SECTIONS

SHEET:
SDA311

2/2/2023 10:36:49 PM
C:\Users\mayssa.prenger\Documents\2021 Revit Projects\Loves_Nicholson_MS_ARC_SPEEDCO_4B_v21_HFA Mayssa Prenger.rvt
SDA-SDA311-WALL SECTIONS