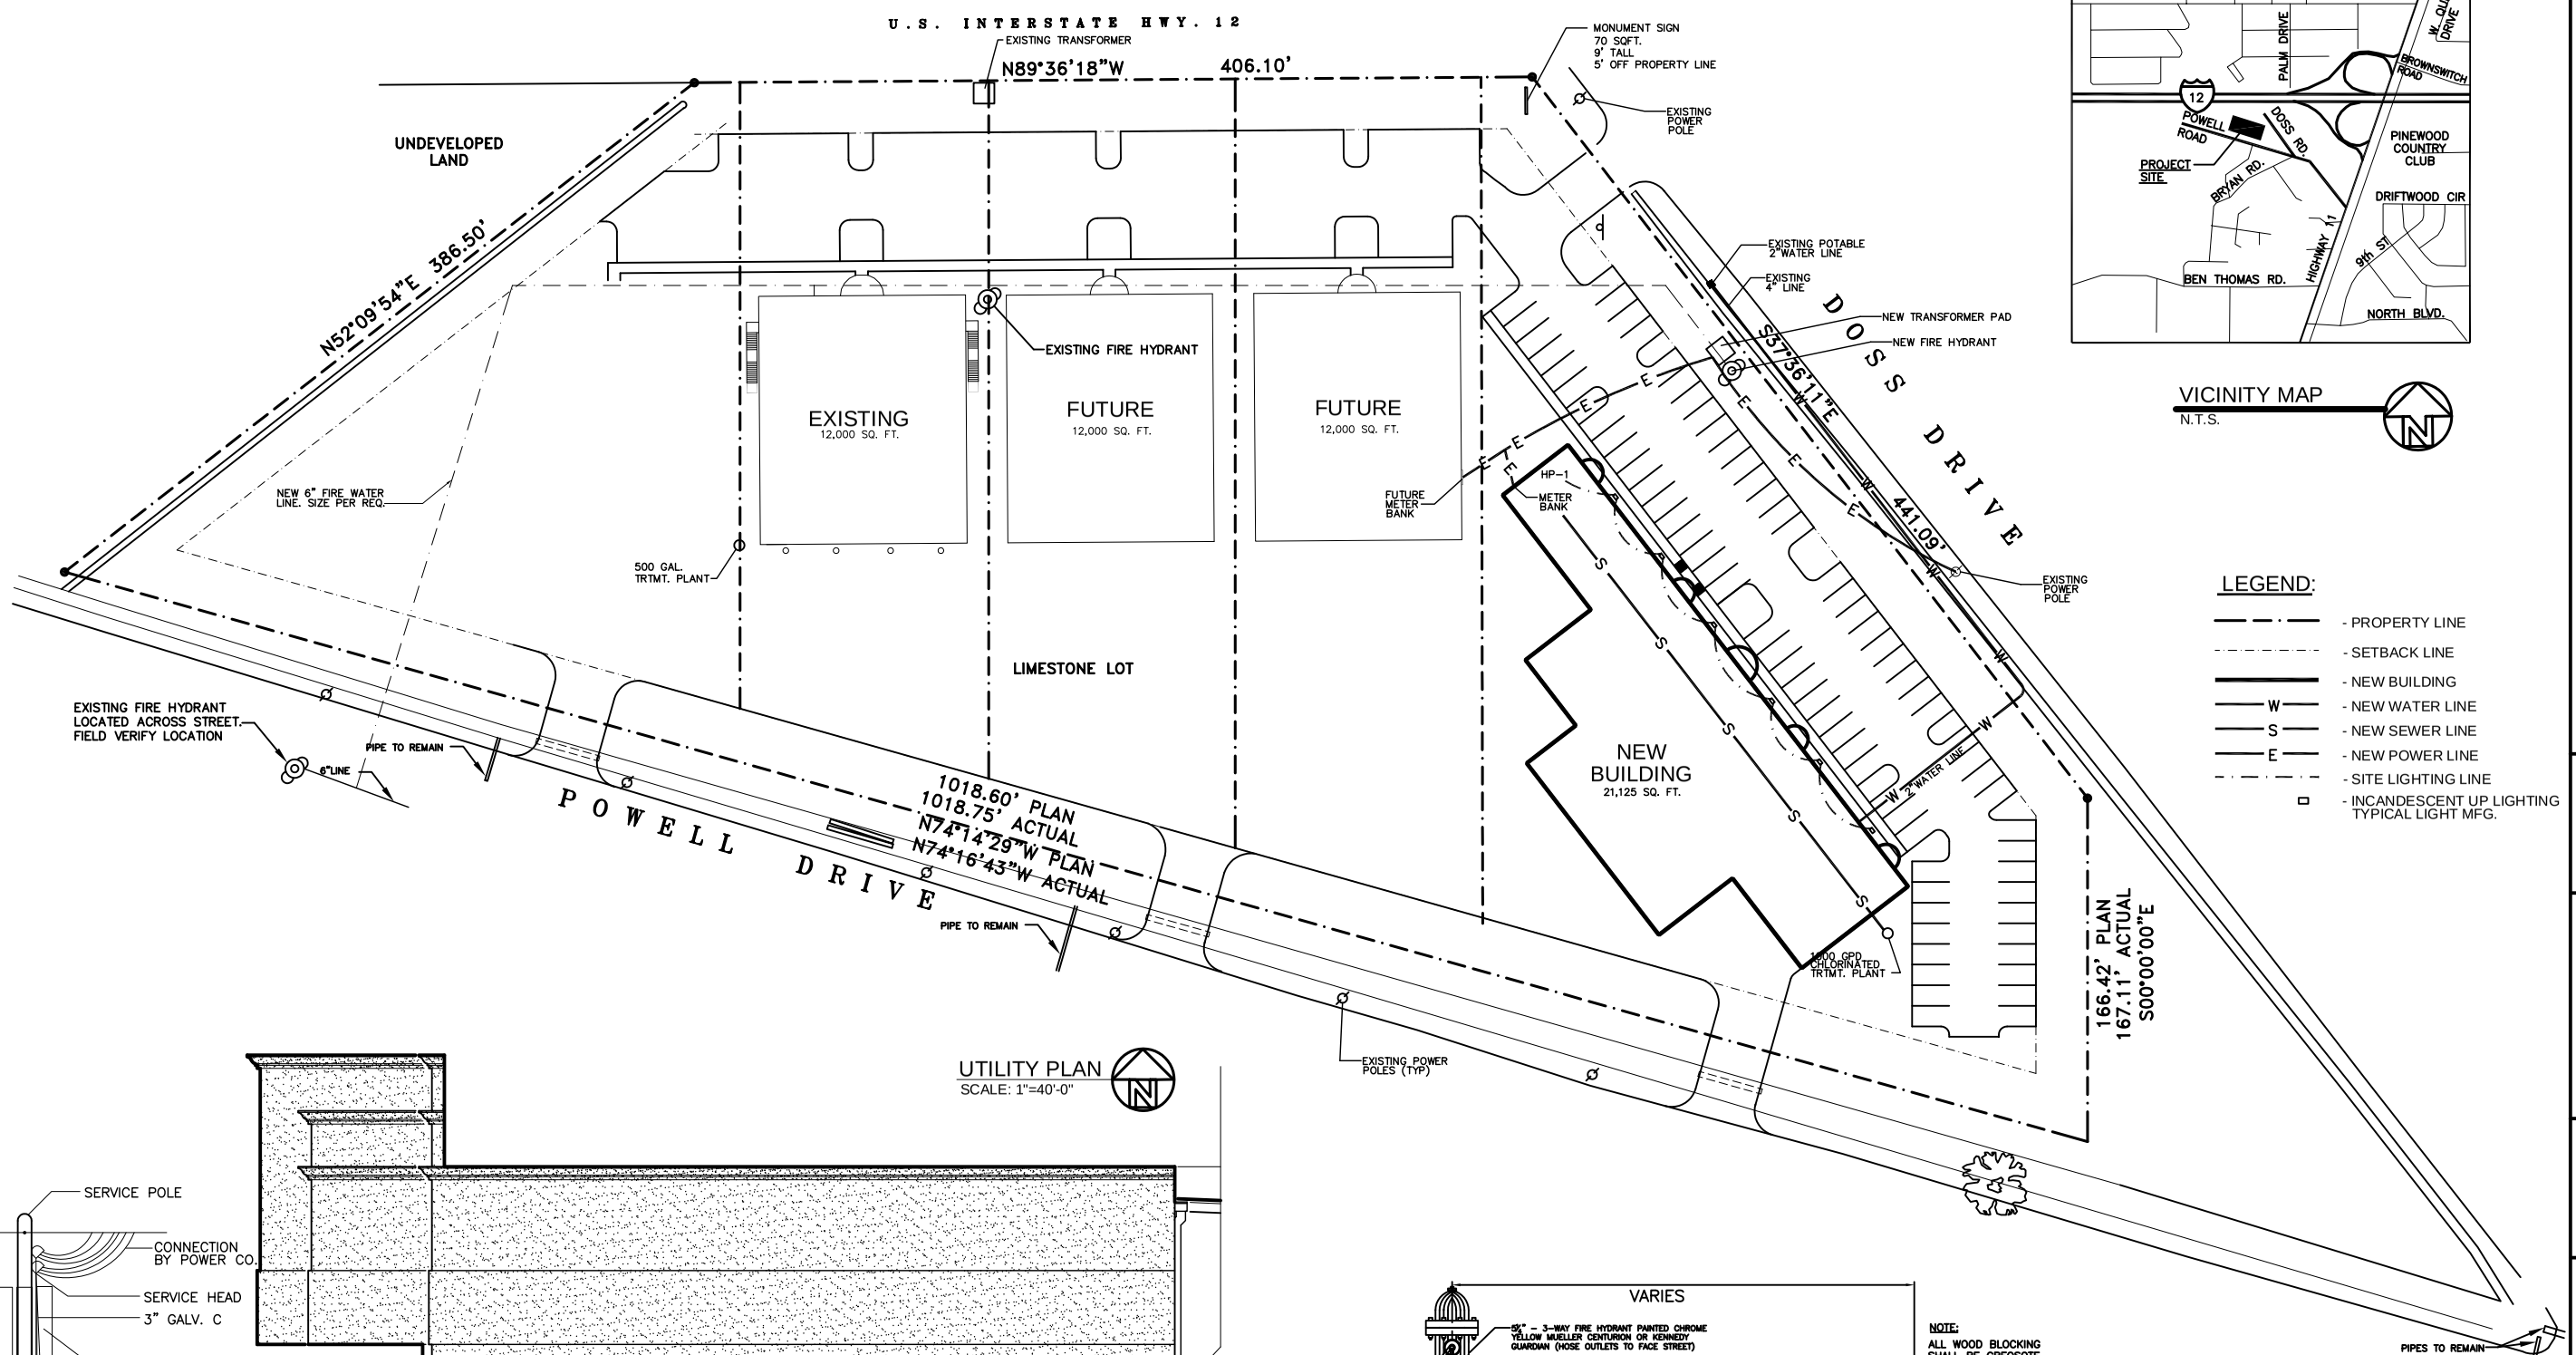

UTILITY PLAN
SCALE: 1"=40'-0"

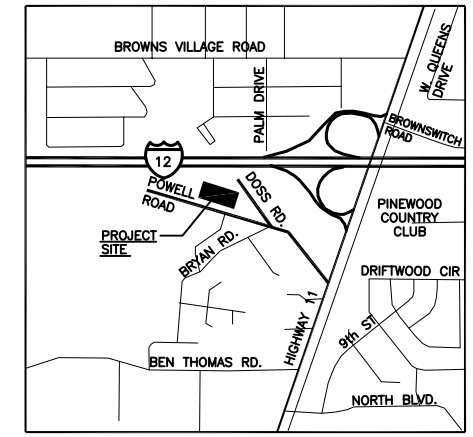

VICINITY MAP
N.T.S.

LEGEND:

- PROPERTY LINE
- SETBACK LINE
- NEW BUILDING
- W — NEW WATER LINE
- S — NEW SEWER LINE
- E — NEW POWER LINE
- SITE LIGHTING LINE
- INCANDESCENT UP LIGHTING TYPICAL LIGHT MFG.

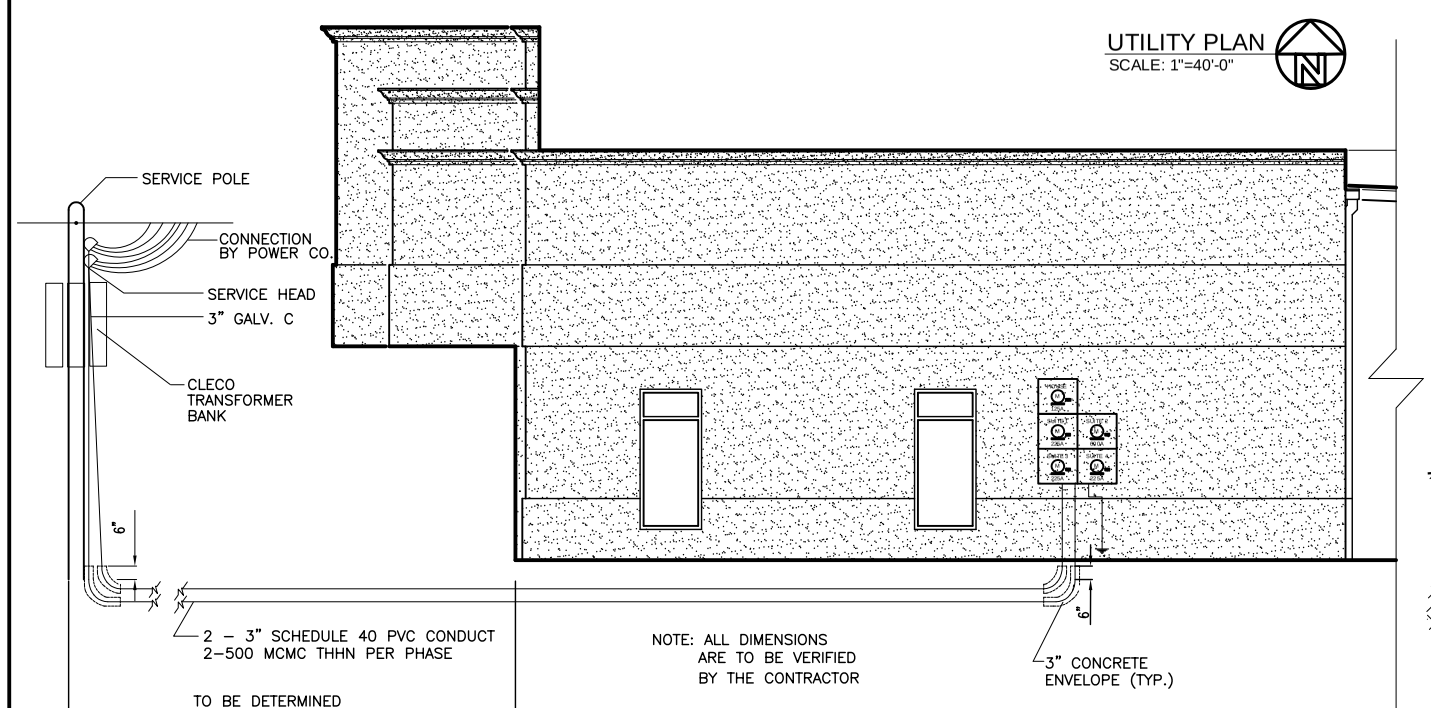

ELECTRICAL SERVICE DETAIL
NTS

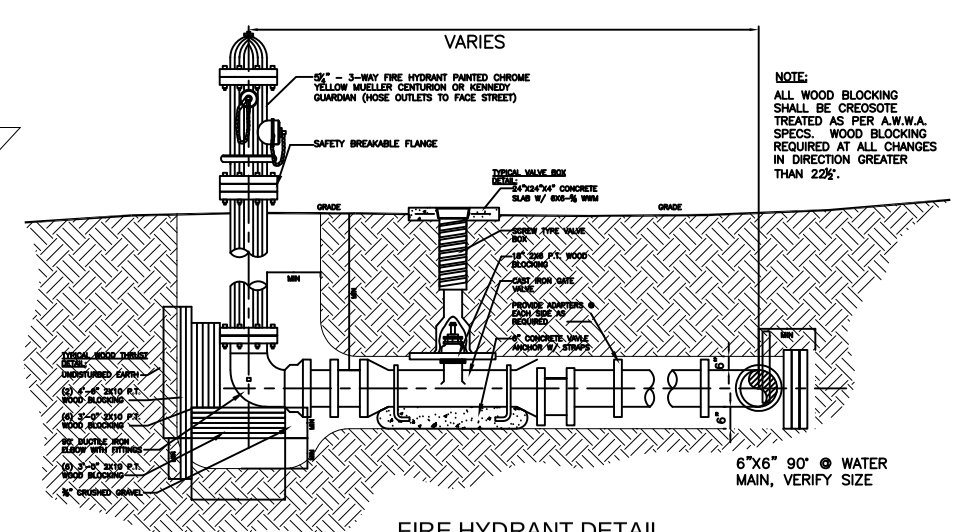

NOTE:
ALL WOOD BLOCKING SHALL BE CREOSOTE TREATED AS PER A.W.W.A. SPECS. WOOD BLOCKING REQUIRED AT ALL CHANGES IN DIRECTION GREATER THAN 22½°.

FIRE HYDRANT DETAIL
NTS

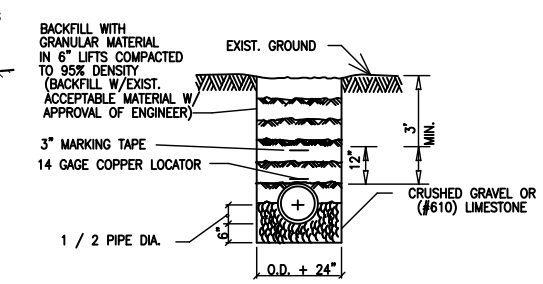

A MIN. 10 FT. HORIZONTAL AND 18" VERTICAL SEPARATION IS REQUIRED BETWEEN WATER & SEWER LINE.

PIPE BEDDING DETAIL
FOR SEWER & WATER LINE
N.T.S.

DAMMON ENGINEERING, INC.
EMMETT DAMMON

ARCHITECT
ROBERT SOLLBERGER

1095 FLORIDA AVENUE
SLIDELL, LA. 70458
985-649-5832

WEBSITE:
WWW.DAMMONENGINEERING.CO

EMAIL:
DAMMONENG@BELLSOUTH.NET

ARCHITECTURE
ENGINEERING
STUDIES
PLANNING
INVESTIGATION
EXPERT WITNESS

NEW OFFICE BUILDING

PLATFORM CRANE

SLIDELL, LA

UTILITY PLAN

REV:

SCALE: AS NOTED
JOB#: 1898
DATE: 10–8–07
SHEET 6

C-5

OF 25