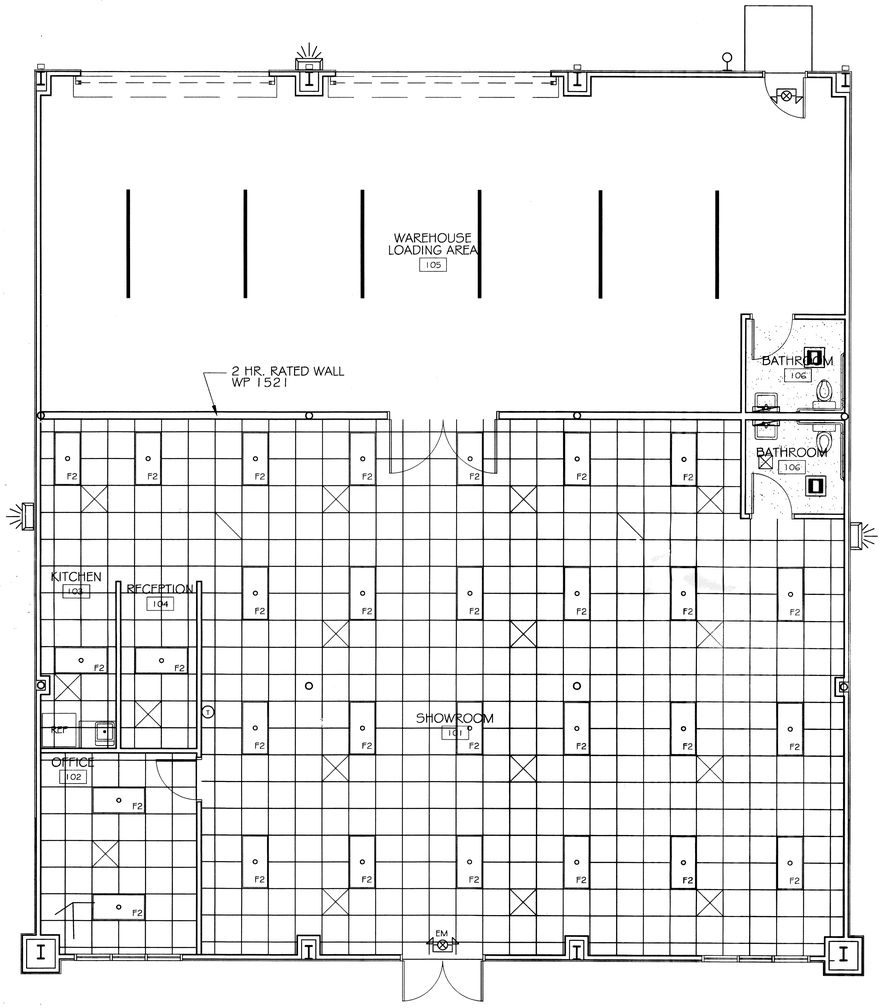

REFLECTED CEILING PLAN

SCALE: 3/16"=1'

423682

REVIEWED FOR
STATE FIRE MARSHAL
AS PER REVIEW LETTER
BY: WILLIAM D. JONES, ARCHITECT, CBO

DAMMON
ENGINEERING, INC.
Architects & Engineers

CHIEF ENGINEER: EMMETT DAMMON, P.E.
CHIEF ARCHITECT: ROBERT WILTSE
554 OLD SPANISH TRAIL
SLIDELL, LA 70458

dammoneng@bellsouth.net
PHONE: 985-649-5832
FAX: 985-641-5950

The drawings and specifications, figures and analysis are instrument therefor, are and shall remain the property of Dammon Engineering, Inc. and are not thereof shall be copied, disclosed to others, or used in connection with any work other than that for the specific project for which they have been prepared and delivered. Visual contact with these drawings and specifications shall constitute conclusive evidence of acceptance of these restrictions.

RAY HORVATH
FLOORWORKS AND BLINDS

RETAIL
1260 SHORTCUT ROAD
SLIDELL, LA 70458

JOB No:	2152	DATE:	10-23-12
DRAWN BY:	BSN	CHECKED BY:	BSN

REVISIONS

#	DESCRIPTION	DATE

REFLECTED CEILING PLAN

SHEET No: 5 OF 9

A-2