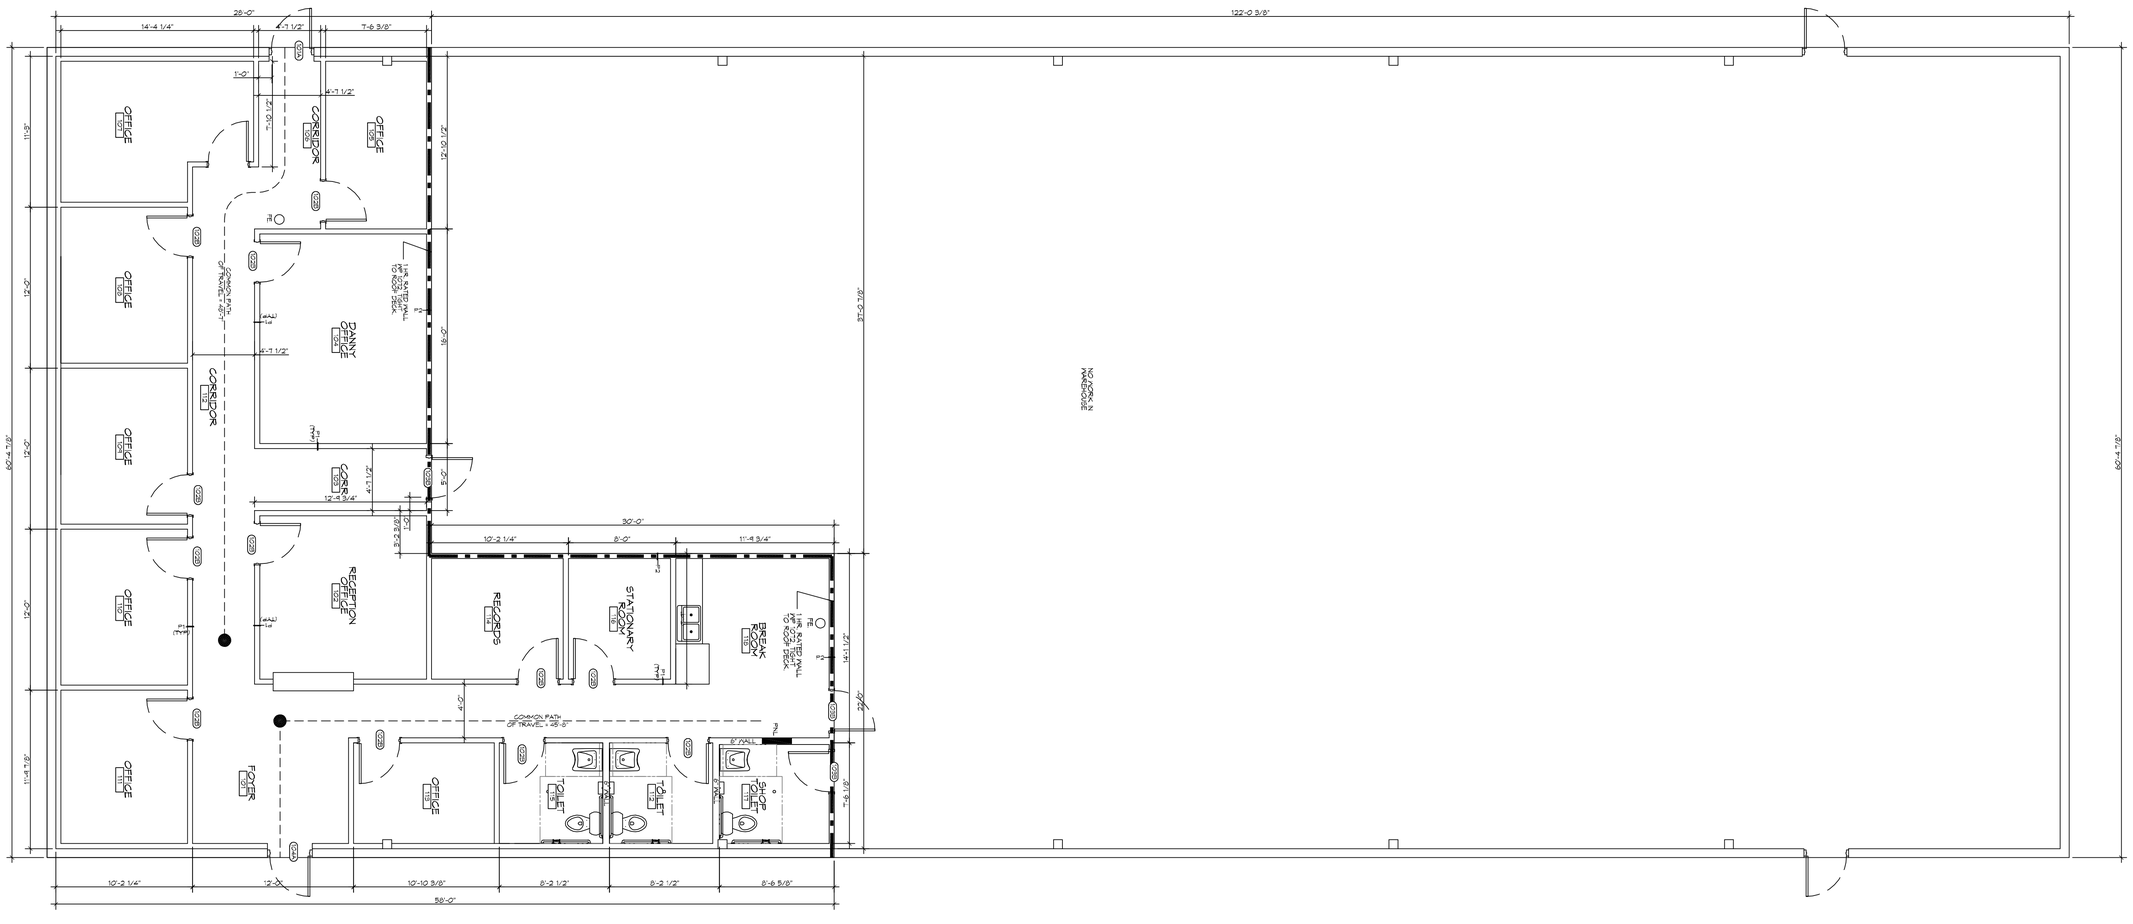

1 ARCHITECTURAL FLOOR PLAN
SCALE: 3/16" = 1'-0"

J: \DAMMON\Dammon Logo\Dammon Logo_Banner.jpg

Chief Architect: Kevin J. Kinchen, NCARB
Chief Engineer: Brian Mistich, PE
554 Old Spanish Trail
Slidell, LA 70458

www.dammonengineering.com
dammoneng@bellsouth.net
Ph: 985.649.5832
F: 985.641.5950

REVISIONS

#	DESCRIPTION	DATE

SEAL:

KEVIN J. KINCHEN
Reg. No. 25501
STATE OF LOUISIANA
REGISTERED ARCHITECT

2/6/2014

NEW OFFICES:

STAN ELMORE

62277 HWY 11
SLIDELL, LOUISIANA

JOB No:	2195	DATE:	01.14.2014
DRAWN BY:	GKD	CHECKED BY:	KJK

This design is copyrighted. Reproduction, in whole or in part, of any proprietary information, ideas, or concepts in this drawing or specification without the written consent of Dammon Engineering is prohibited by state and federal laws. Violation of these laws will be prosecuted to the full extent of the law. Dammon Engineering, Inc. Reserve the right to withdraw their seal on any document if altered in any way from the original issue. Revised copies of seal must accompany any modifications and/or updates to original issue.

SHEET TITLE:
ARCHITECTURAL FLOOR PLAN

DRAWING NUMBER:
A1

SHEET No: 02 of 05