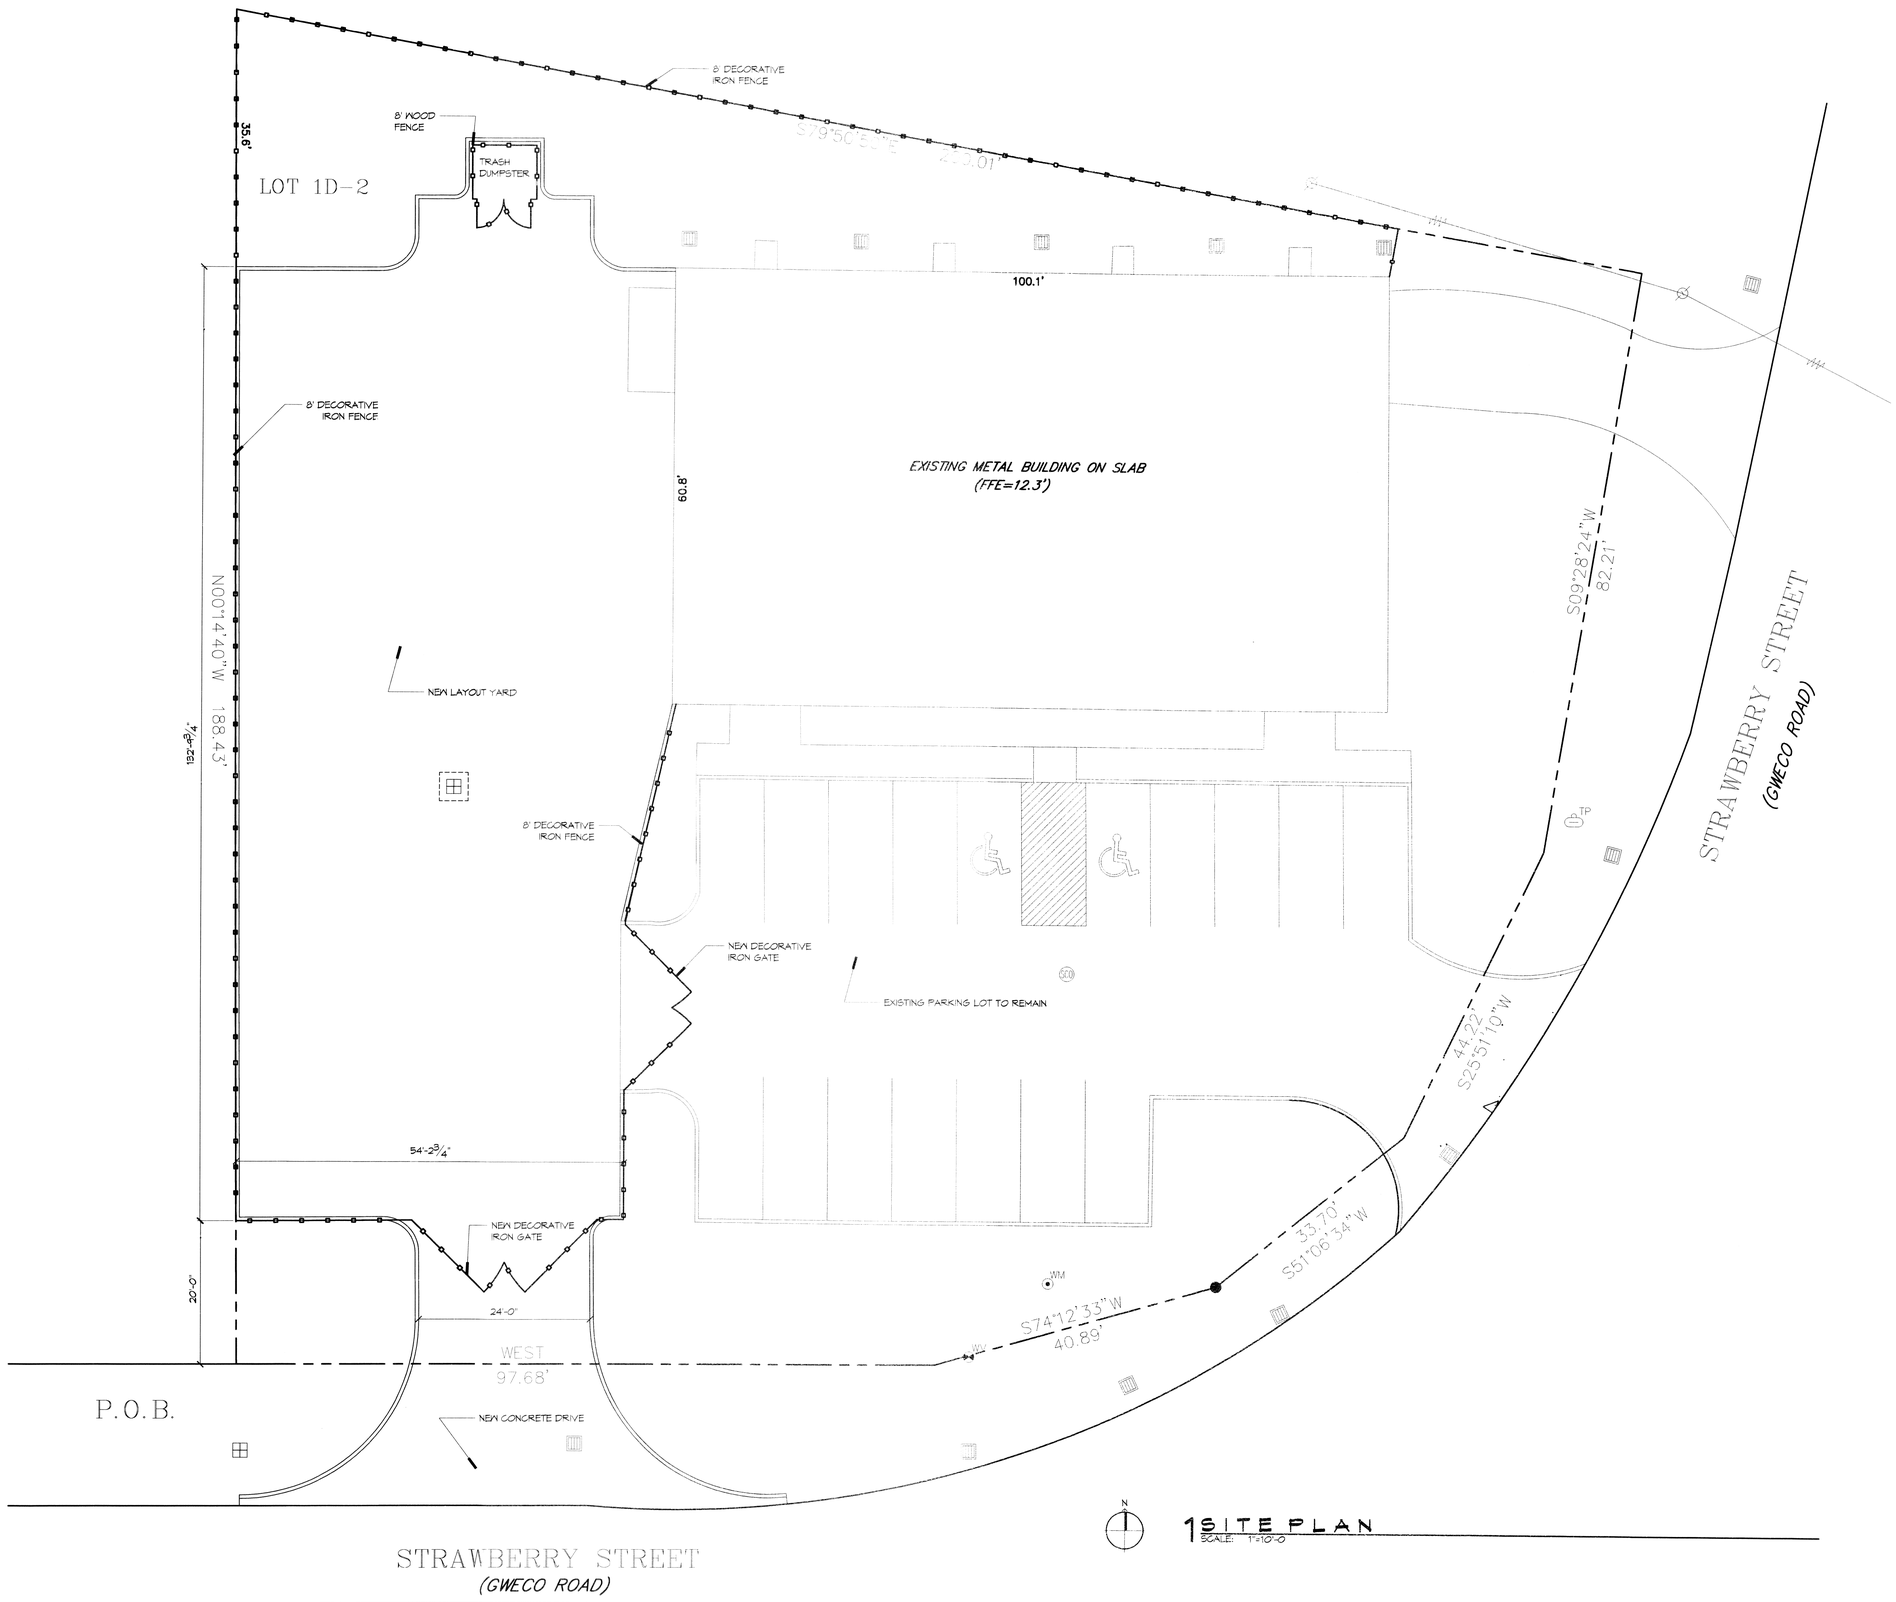

1 SITE PLAN
SCALE: 1"=10'-0

462699
REVIEWED FOR
STATE FIRE MARSHAL
AS PER REVIEW LETTER
BY: WILLIAM D. JONES, ARCHITECT, CSO

DAMMON ENGINEERING, INC.
architects & engineers

Chief Architect: Kevin J. Kinchen, NCARB
Chief Engineer: Brian Mistich, PE
554 Old Spanish Trail
Slidell, LA 70458
www.dammonengineering.com
info@dammonengineering.com
PH: 985.649.4922
F: 985.641.3962

#	DESCRIPTION	DATE

REVISIONS

SEAL:

1/15/14

OFFICE BUILDOUT FOR
KBR ENTERPRISES
176 STRAWBERRY STREET
SLIDELL, LOUISIANA 70460

JOB No: 2221 | DATE: 01-07-15
DRAWN BY: CKD | CHECKED BY: K.J.K.

These drawings and specifications, including electronic media, are the property of Dammon Engineering, Inc. The client is granted a non-exclusive license to use the drawings and specifications for the purpose of constructing, occupying and maintaining the project. Any other use or reuse by any other person or entity is prohibited without the express written consent of Dammon Engineering, Inc.

SHEET TITLE:
SITE PLAN

DRAWING NUMBER:
C101

SHEET No: 4 of 11