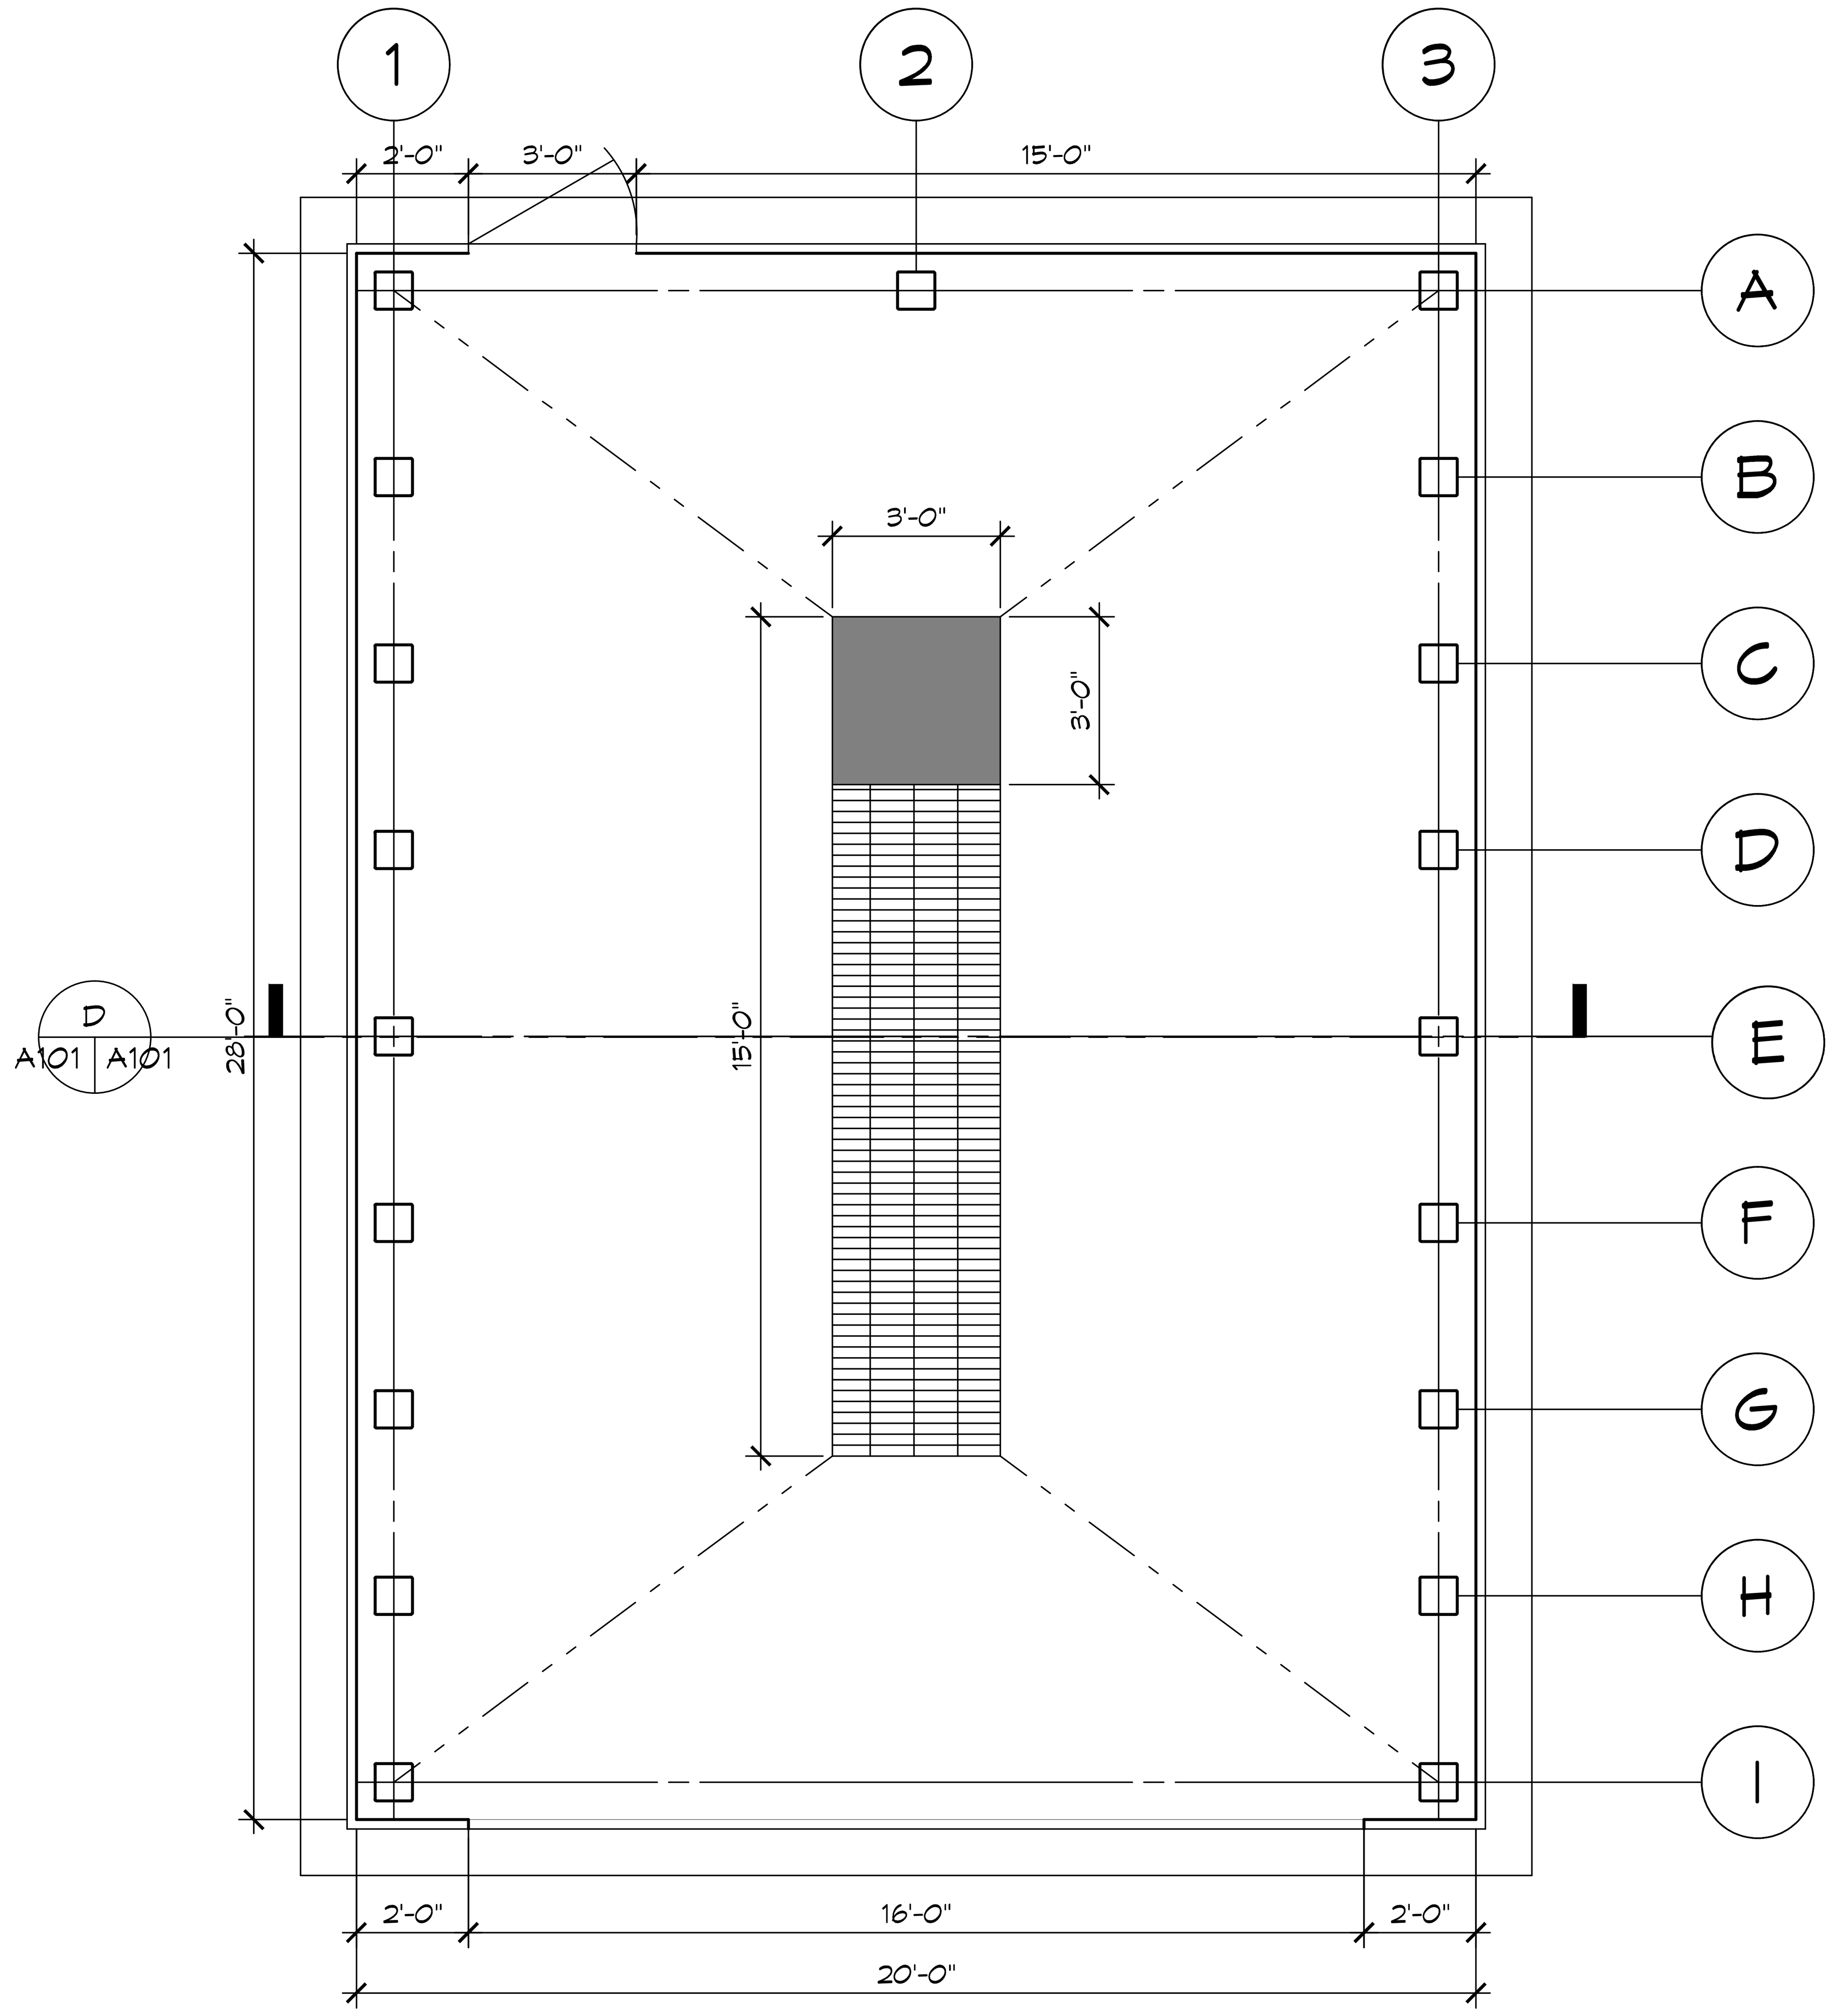

1 BUILDING PLAN
SCALE: 3/8" = 1'-0"

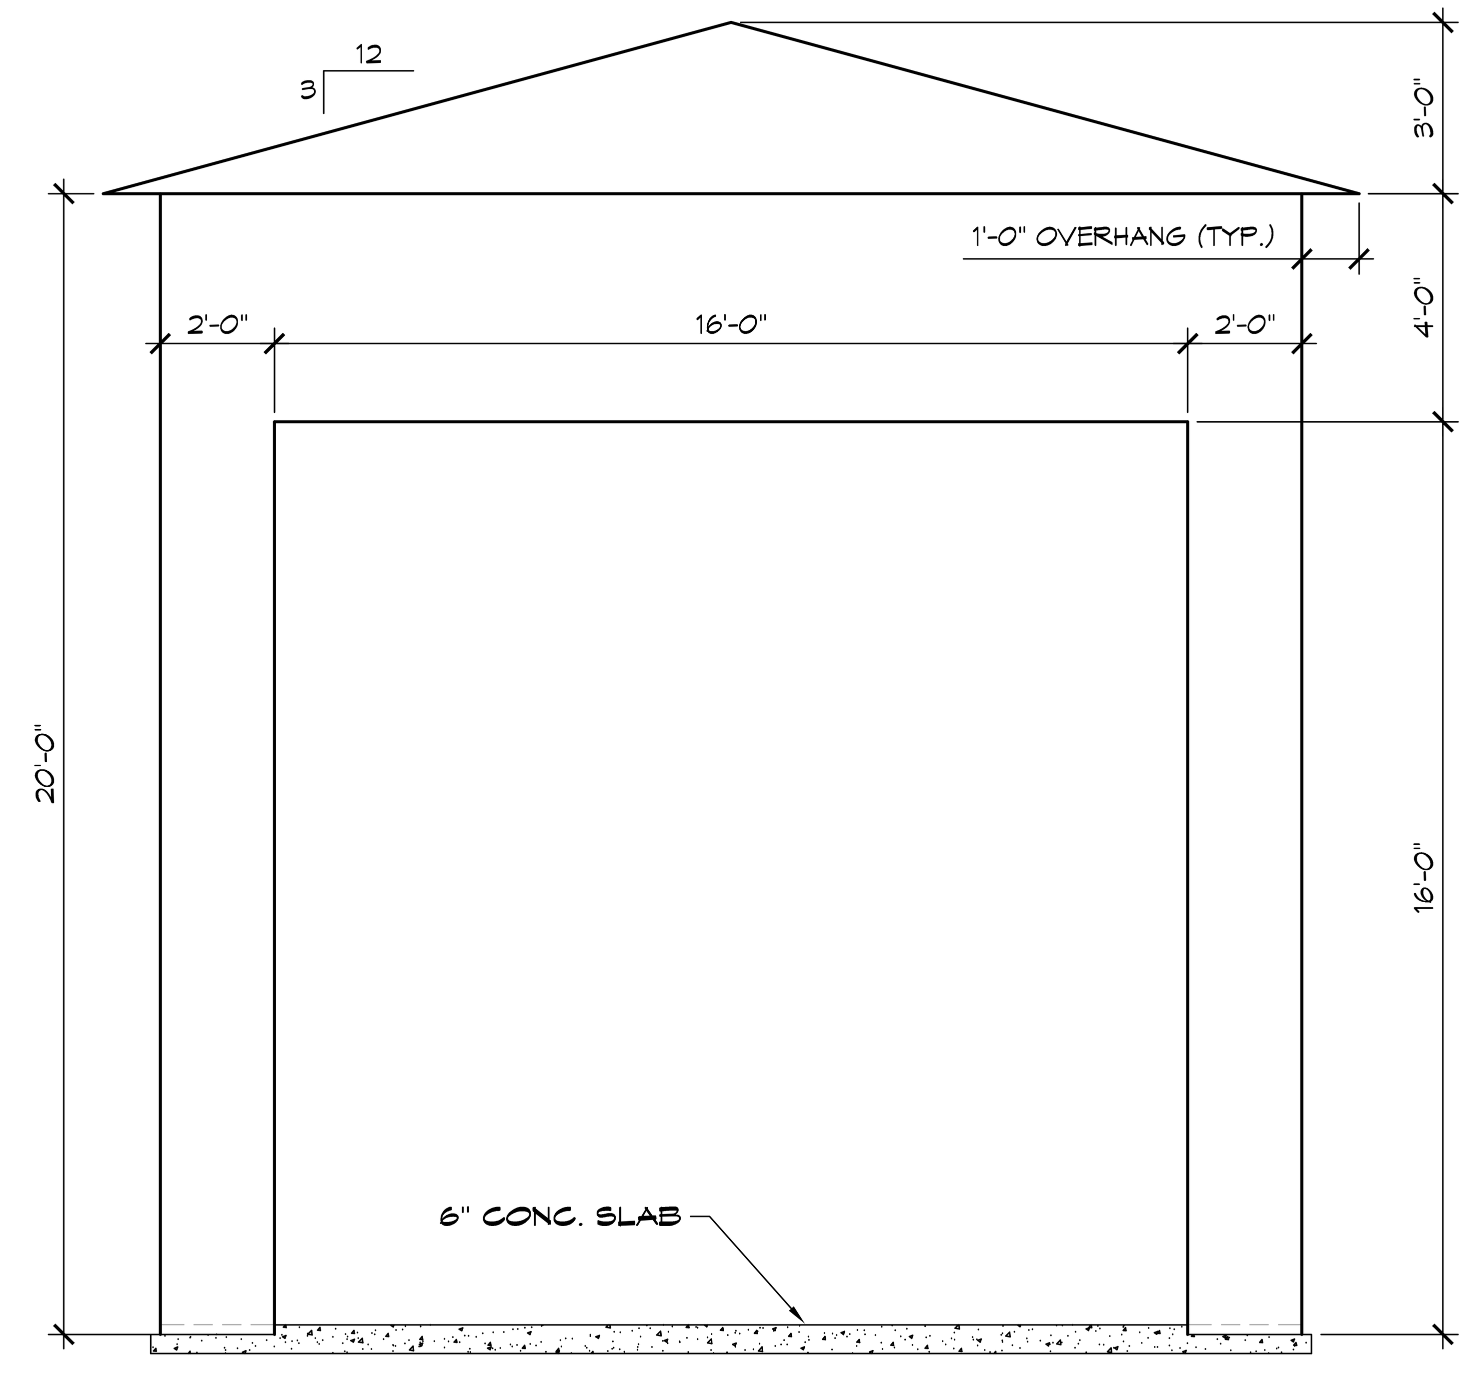

1 BUILDING ELEVATION
SCALE: 3/8" = 1'-0"

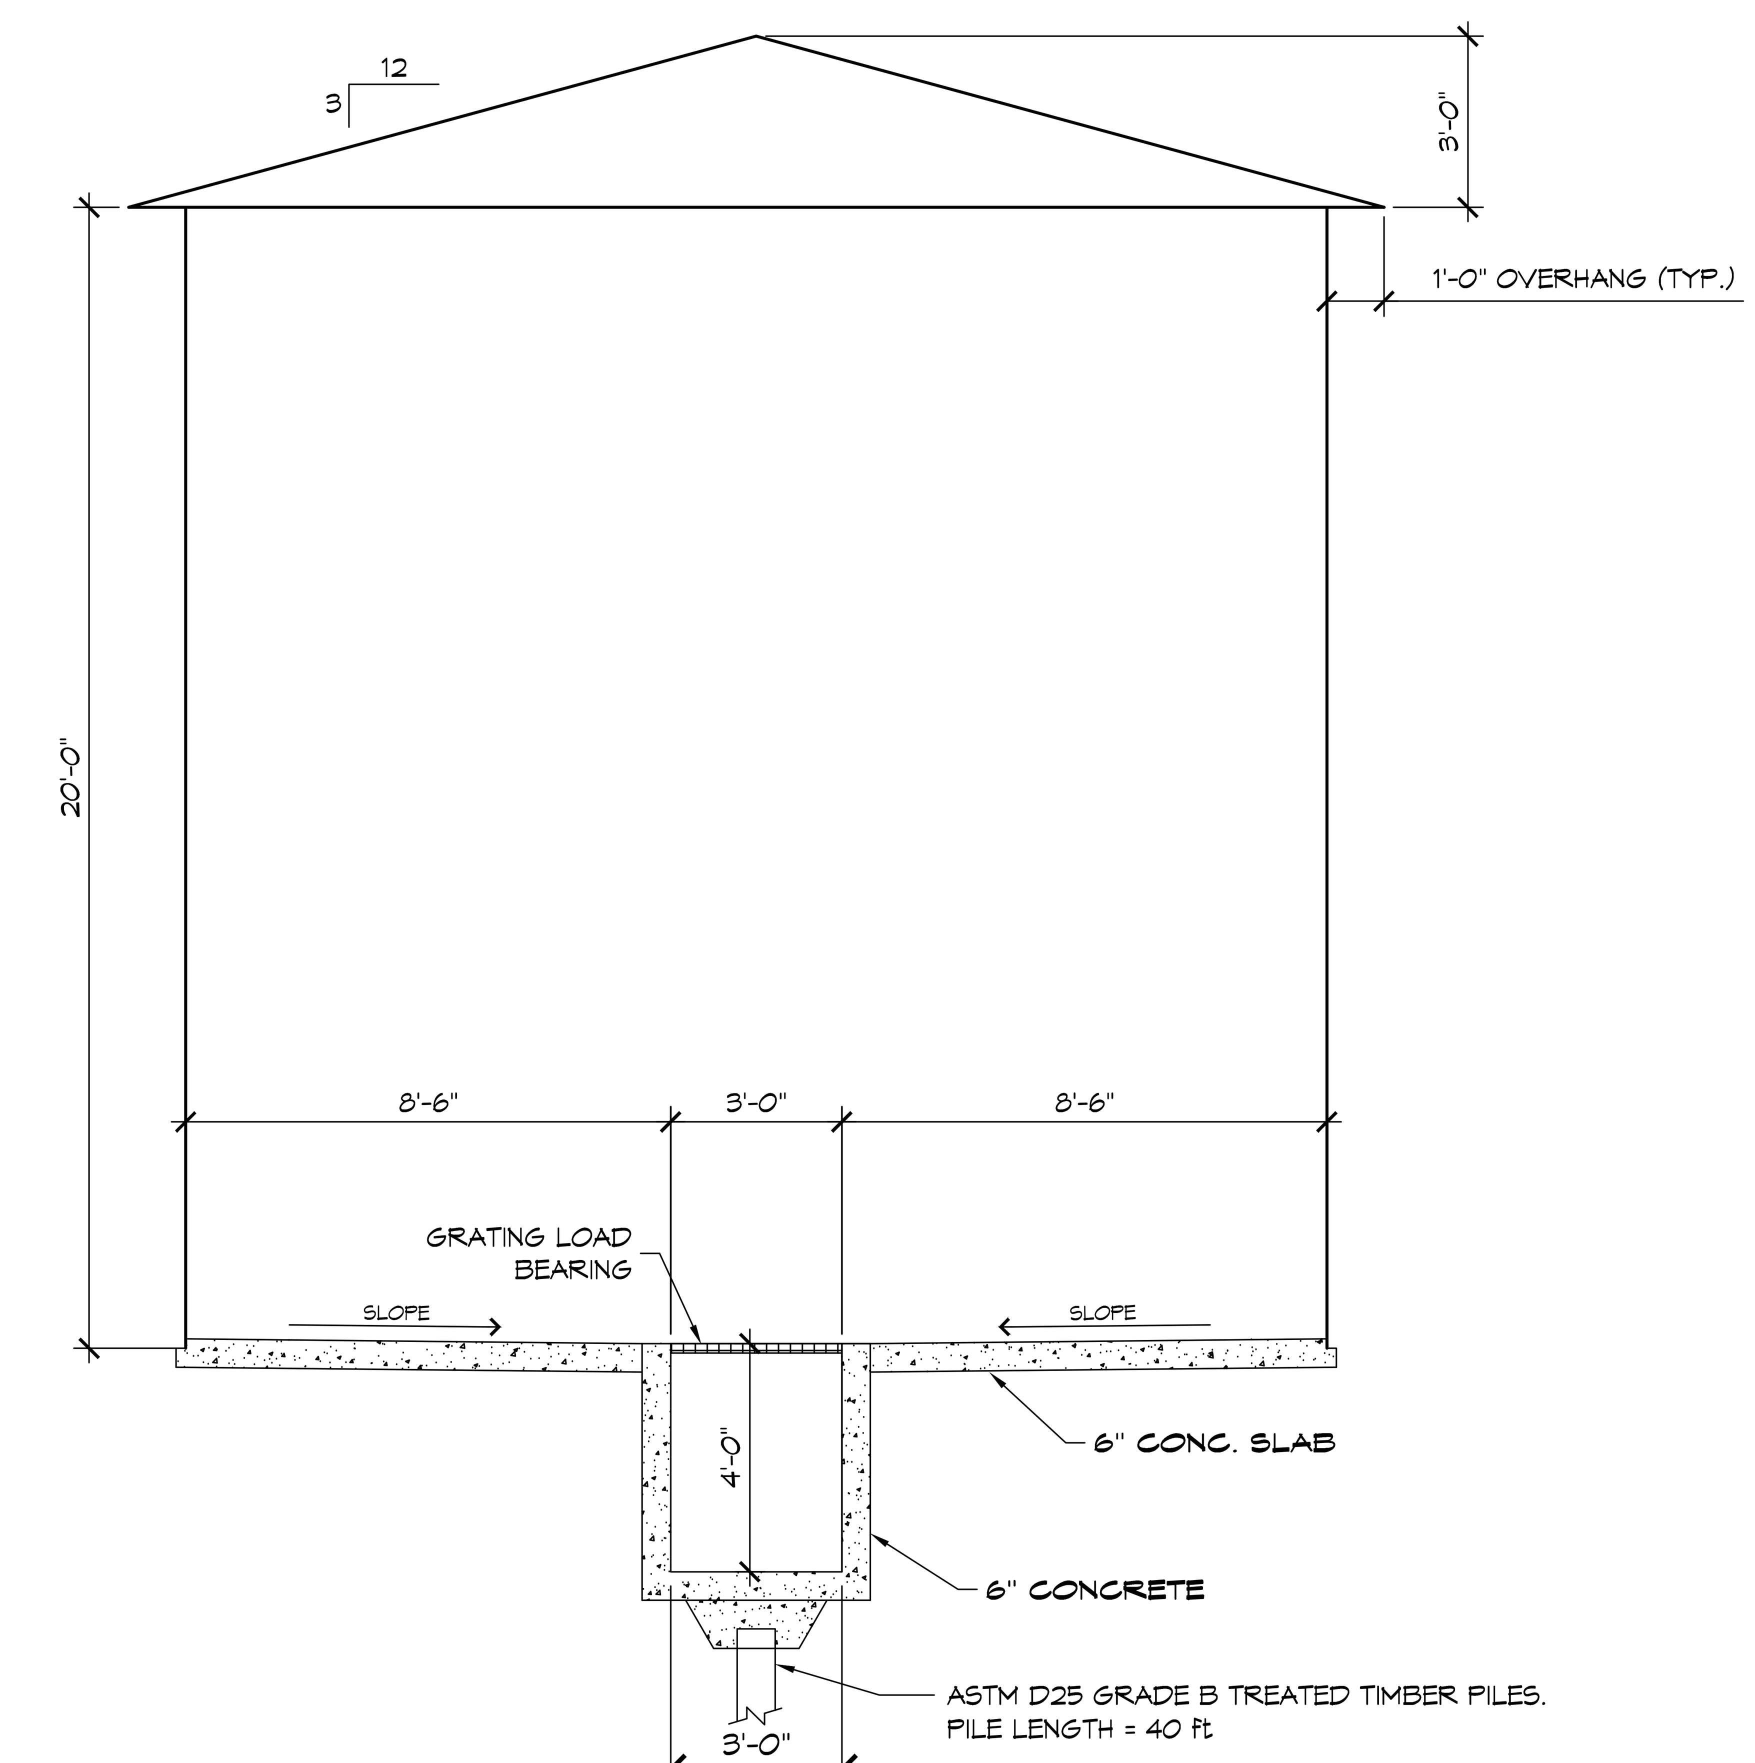

D
A101 A101
BUILDING SECTION
SCALE: 3/8" = 1' - 0"

DAMMON ENGINEERING, INC.
554 Old Spanish Trail Slidell, LA 70458 (985) 649-5832
Chief Engineer: Brian Mistich, PE
554 Old Spanish Trail
Slidell, LA 70458
www.dammonengineering.com
info@dammonengineering.com
PH: 985.649.5832

REVISIONS

#	DESCRIPTION	DATE
1	ADD STRUCTURAL SHEET TO PLAN SET	1/29/2015

SEAL:

PRELIMINARY

WASH RACK

BLUELINE RENTALS

2450 DESTREHAN AVENUE
HARVEY, LOUISIANA 70058

JOB No:	2279	DATE:	25 FEBRUARY 2016
DRAWN BY:	DPD	CHECKED BY:	KJK

The above drawings and specifications, designs and arrangements represented thereby are and shall remain the property of Dammon Engineering, and no part thereof shall be copied, disclosed to others, or used in connection with any work or project other than the specific project for which the have been prepared and developed without written consent of Dammon Engineering. Visual contact with these drawings or specifications shall constitute conclusive evidence of acceptance of these restrictions.

SHEET TITLE:
BUILDING PLAN & ELEVATION

DRAWING NUMBER:
A101

SHEET No: 1 of 5