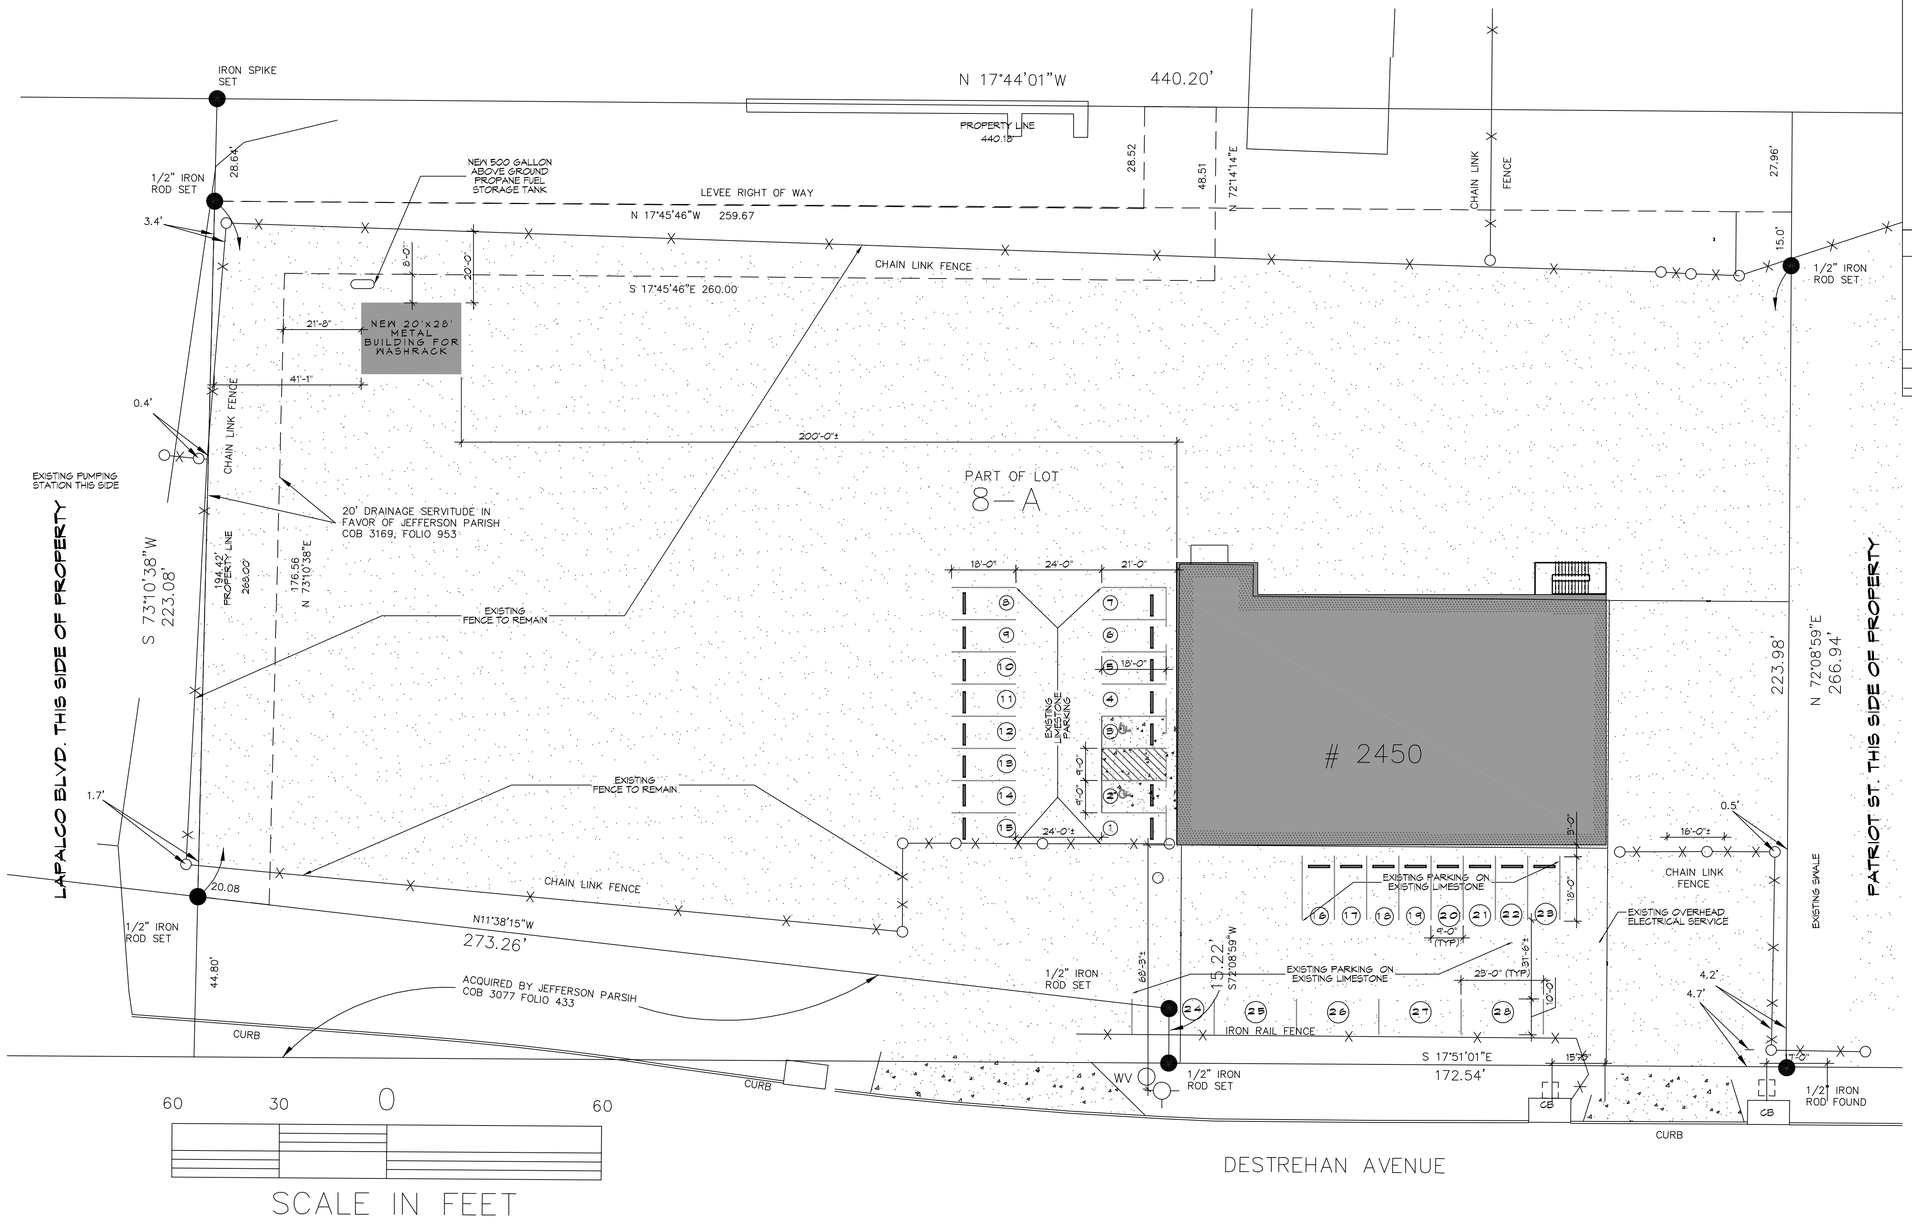

SURVEY BY DUFRENE SURVEYING, DATED 5/16/2016, UNDER DOCUMENT T-5288-S2

1 SITE PLAN
SCALE: 1" = 20'

GENERAL SITE NOTES

1. THIS PLAN IS BASED ON A VISUAL INSPECTION OF THE PROPERTY AND FROM A SURVEY BY DUFRENE SURVEYING & ENGINEERING INC DATED JUNE 23RD 1995. PLACEMENT OF THE BUILDING WITH RESPECT TO THE PROPERTY LINES IS BASED ON FIELD OBSERVATIONS. A/E CANNOT BE HELD RESPONSIBLE FOR DISCREPANCIES BETWEEN THIS DRAWING AND ACTUAL EXISTING CONDITIONS.
2. ALL WORK SHALL CONFORM TO 2012 IBC CODE.

LEGEND

- EXISTING FIRE HYDRANT
- EXISTING WATER METER
- EXISTING POWER POLE
- EXISTING SANITARY SEWER LIFT STATION
- PROPERTY LINE
- FENCE
- EASEMENT

DAMMON ENGINEERING, INC.
554 Old Spanish Trail Slidell, LA 70458 (985) 649-5832
www.dammonengineering.com
info@dammonengineering.com
PH: 985.649.5832
Chief Engineer: Brian Wastch, PE
554 Old Spanish Trail
Slidell, LA 70458

REVISIONS

#	DESCRIPTION	DATE
1	UPDATE PLAN WITH SERVITUDES	6/1/16

SEAL: STATE OF LOUISIANA — BRIAN A. WASTICH, License No. 30187, 6/1/2016, Professional Engineer

WASH RACK
BLUELINE RENTALS
2450 DESTREHAN AVENUE
HARVEY, LOUISIANA 70058

JOB No:	2275
DATE:	13 APRIL 2016
DRAWN BY:	DFD
CHECKED BY:	BAM

THE DRAWINGS, SPECIFICATIONS AND OTHER DOCUMENTS PREPARED BY DAMMON ENGINEERING FOR THIS PROJECT ARE INSTRUMENTS OF SERVICE THROUGH EXECUTION OF THE PROJECT ONLY AND ARE DAMMON ENGINEERING'S PROPERTY. THEY ARE TO BE RETURNED UPON REQUEST AT THE COMPLETION OF THE PROJECT. THEY MAY NOT BE USED FOR OTHER PROJECTS OR EXTENSIONS OF THIS PROJECT BY ANYONE EXCEPT DAMMON ENGINEERING WITHOUT WRITTEN PERMISSION OF DAMMON ENGINEERING.

SHEET TITLE: SITE PLAN

DRAWING NUMBER: C101

SHEET No: 2 of 6

FILE NAME: J:_Office Warehouse\2275 - Blue Line Wash Rack Bldg\Drawings\Current Drawings\C101 Site Plan Gravel Parking.dwg PLOT DATE & TIME: Wednesday, June 01, 2016 4:07:13 PM