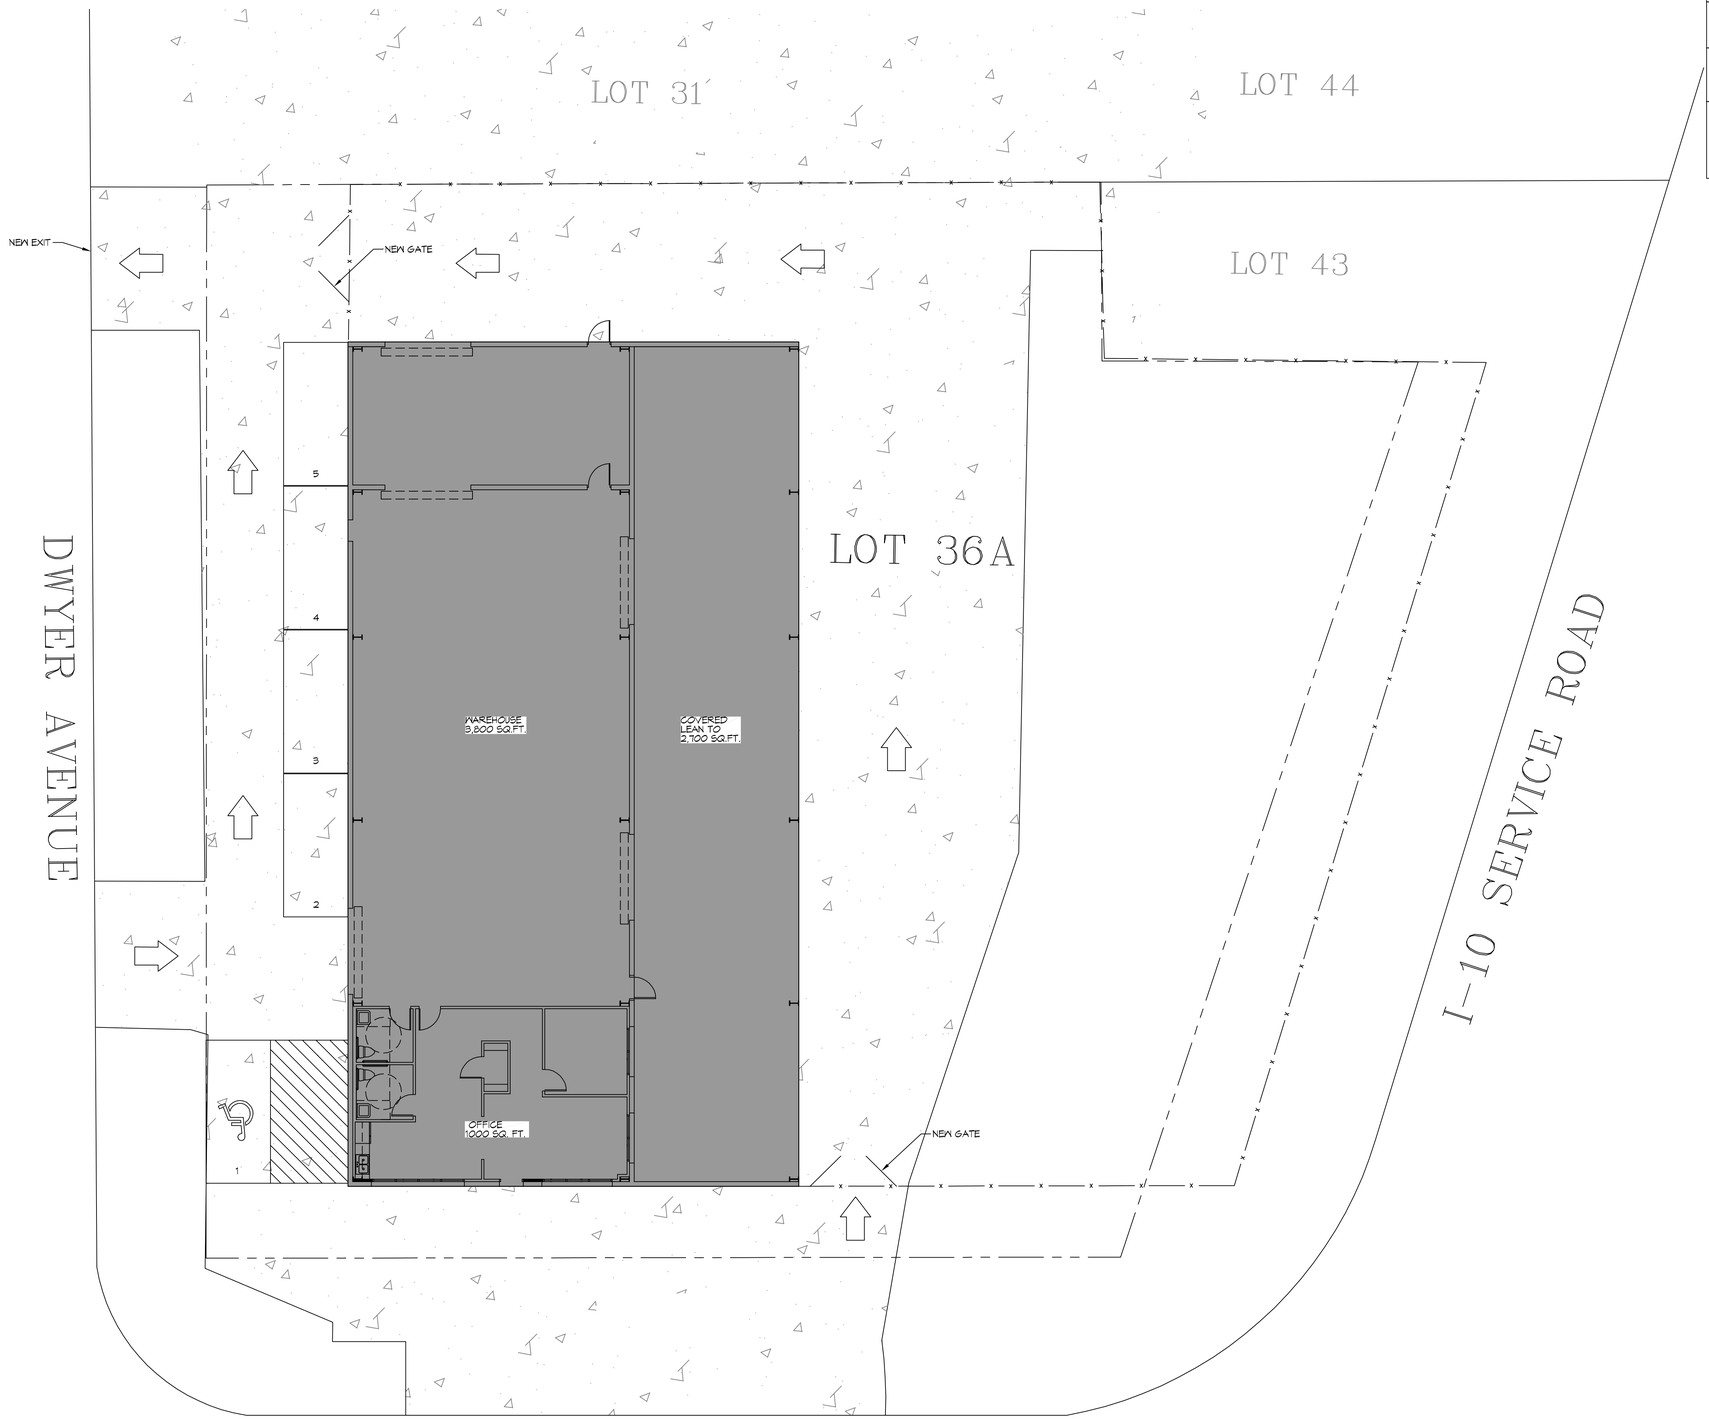

1 SITE PLAN
SCALE: 1" = 10'-0"

PLANNING

LOT 36A
ZONED C-4
HIGHWAY COMMERCIAL

PARKING

1 SPACE PER 300 SQ. FT. OF SHOWROOM
AREA: 1000 / 300 = 3 REQUIRED
1 SPACE PER 1000 SQ. FT. OF WAREHOUSE
AREA: 3800 / 1000 = 4 REQUIRED
TOTAL OF 5 PARKING SPACES PROVIDED

DAMMON ENGINEERING, INC.
LOUISIANA & MISSISSIPPI
www.dammonengineering.com
info@dammonengineering.com
PH: 985.649.5832
Chief Engineer: Brian Mistich, PE
554 Old Spanish Trail
Slidell, LA 70458

REVISIONS

#	DESCRIPTION	DATE

SEAL:

OFFICE WAREHOUSE BUILDOUT

SURGI INVESTMENTS

38255
COAST BLVD.
SLIDELL, LA

JOB No:	????	DATE:	07-17-2014
DRAWN BY:	CAD	CHECKED BY:	JMS

This drawing is an instrument of service, is the property of the engineer/consultant and the first and other rights in it are reserved by the engineer/consultant. It is not to be used for any purpose not agreed to in writing by the engineer/consultant. It is not to be used for any purpose, on any other project, or extensions to this project, in addition, or elsewhere without the express written consent of the engineer/consultant. Reproduction, in whole or in part, is prohibited. Copyright © 2014 DAMMON ENGINEERING, INC. ALL RIGHTS RESERVED.

SHEET TITLE:
SITE PLAN

DRAWING NUMBER:
C101

SHEET No: 1 of 1