LIFE-SAFETY INFORMATION

APPLICABLE CODES		
NFPA 101 LIFE-SAFETY CODE 2015		
OCCUPANCIES STORAGE (CHAPTER 42) & BUSINESS (CHAPTER 38);	CONSTRUCTION TYPE V B	
MIXED OCCUPANCIES	*(REFERENCE CHAPTER 6)*	
OCCUPANT LOAD FACTOR	*(REFERENCE TABLE 7.3.1.2)*	
STORAGE : 3,720 S.F.	500 SF GROSS / OCCUPANT =	8
BUSINESS : 1000 S.F.	100 SF GROSS / OCCUPANT =	10
TOTAL OCCUPANTS = 18		
CLASSIFICATION OF HAZARD OF CONTENTS		
(REFERENCE: OCCUPANCY CHAPTER AND 6.2.2: SPECIFY LOW, ORDINARY, OR HIGH)		ORDINARY HAZARD
CONSTRUCTION TYPE(S)	*(REFERENCE: CHAPTER8, TABLE A.8.2.1.2 AND COMMENTARY TABLE 8.1 IN HANDBOOK)*	
VB		
MINIMUM EXIT SEPARATION DISTANCE FOR REMOTELY LOCATED EXITS		
(REFERENCE: SECTION 7.5; SPECIFY 1/2 OR 1/3 DIAGONAL DISTANCE OF AREA SERVED)		
1/2 DIAGONAL = N/A	SECTION 42.2.4.1 LOW AND ORDINARY HAZARD STORAGE OCCUPANCIES & SECTION 38.2.4.2 FOR BUSINESS ALLOWS FOR SINGLE MEANS OF EGRESS	
MAXIMUM DEAD-END CORRIDORS	*(REFERENCE: OCCUPANCY CHAPTER AND TABLE A.7.6)*	20
MAXIMUM COMMON PATH OF TRAVEL DISTANCE	*(REFERENCE: OCCUPANCY CHAPTER AND TABLE A.7.6)*	50
MAXIMUM TRAVEL DISTANCE TO EXITS	*(REFERENCE: OCCUPANCY CHAPTER AND TABLE A.7.6)*	200
EXTINGUISHMENT REQUIREMENTS	SPRINKLER (NOT REQUIRED)	
DETECTION, ALARM, AND COMMUNICATION SYSTEMS	NO 2.3.4.1 - 42.3.4.4)	
ALLOWABLE HEIGHT AND BUILDING AREA	PER IBC EQUIVALENT CONSTRUCTION TYPE	

BUILDING CODE

APPLICABLE CODES			
IBC 2015			
OCCUPANCY B (OFFICE), S-2 (WAREHOUSE) ; MIXED OCCUPANCIES		*(IBC 2015 CHAPTER 10)*	
OCCUPANT CALCULATIONS	SQUARE FOOTAGE	(TABLE 1004.1.2)	
BUSINESS	1000 S.F.	100 GROSS	10 OCCUPANTS
S-2 WAREHOUSE	3720 S.F.	500 GROSS	8 OCCUPANTS
TOTAL OCCUPANTS			18 OCCUPANTS
CONSTRUCTION TYPE(S)		*(TABLE 503)*	
V B *(SECTION 503)*			
ALLOWABLE HEIGHT AND BUILDING AREA LIMITED BY TYPE OF CONSTRUCTION			
MAXIMUM HEIGHT IN FEET *(SECTION 503 & 504, TABLE 504.3)*			40
MAXIMUM NUMBER OF STORIES *(SECTION 503 & 504, TABLE 504.4)*			2
MAXIMUM AREA IN SQUARE FEET *(SECTION 503, 506 & 507, TABLE 506.2)*			9,000

WIND SPEED DESIGN REQUIREMENTS

THIS BUILDING SHALL BE DESIGNED WITH IBC SEC 1609 AS A FULLY ENCLOSED BLDG USING THE FOLLOWING INFORMATION:

WIND DESIGN DATA:

DETERMINATION OF WIND LOADS SHALL BE IN ACCORDANCE WITH IBC SEC 1609.3 (1), (2), OR (3) DEPENDING ON THE RISK CATEGORY

WIND SPEED Vult =		143 MPH (IBC FIG 1609.3(1))	
NOMINAL DESIGN WIND SPEED Vasd =		111 MPH (Vult x $(0.6)^{\frac{1}{2}}$)	
RISK CATEGORY:	CATEGORY II BLDG	SURFACE ROUGHNESS =	B
TOPOGRAPHIC FACTOR =	1	EXPOSURE =	C
INTERNAL PRESSURE COEFFICIENT (ASCE 7-10 TABLE 26.11-1):		± 0.18	

LIVE LOADS (IBC SEC 1607)

STORAGE WAREHOUSE, LIGHT DUTY (IBC TABLE 1607.1):	125 PSF
OFFICE LOBBIES & CORRIDORS 1ST FLOOR	100 PSF
OFFICES (IBC TABLE 1607.1):	50 PSF
ROOF LIVE LOADS (IBC TABLE 1607.1):	20 PSF UNIFORM, 300 LB CONCENTRATED

SNOW LOADS (IBC SEC 1608):

GROUND SNOW LOAD (IBC FIG 1608.2):	5 PSF

FLOOD ZONE INFORMATION

BASED ON THE SURVEY OF THIS PROPERTY BY J.V. BURKES, THIS PROPERTY IS NOT IN A SPECIAL FLOOD HAZARD AREA.

FIRM, COMMUNITY NO. 225205 0420 E, DATED APRIL 21, 1999

FLOOD ZONE:	B	BASE FLOOD ELEVATION	N/A

LIFE-SAFETY LEGEND

SYMBOL	DESCRIPTION
》	EXITS
(45)	DOOR FIRE RATING (MINUTES)
36/170	DOOR WIDTH/EGRESS CAPACITY
⊠	EXIT LIGHT
• FE	FIRE EXTINGUISHER W/ WALL MTD BRACKET
------------	COMMON PATH OF TRAVEL
○○○○○○○○○○	TRAVEL DISTANCE
●	DECISION POINT

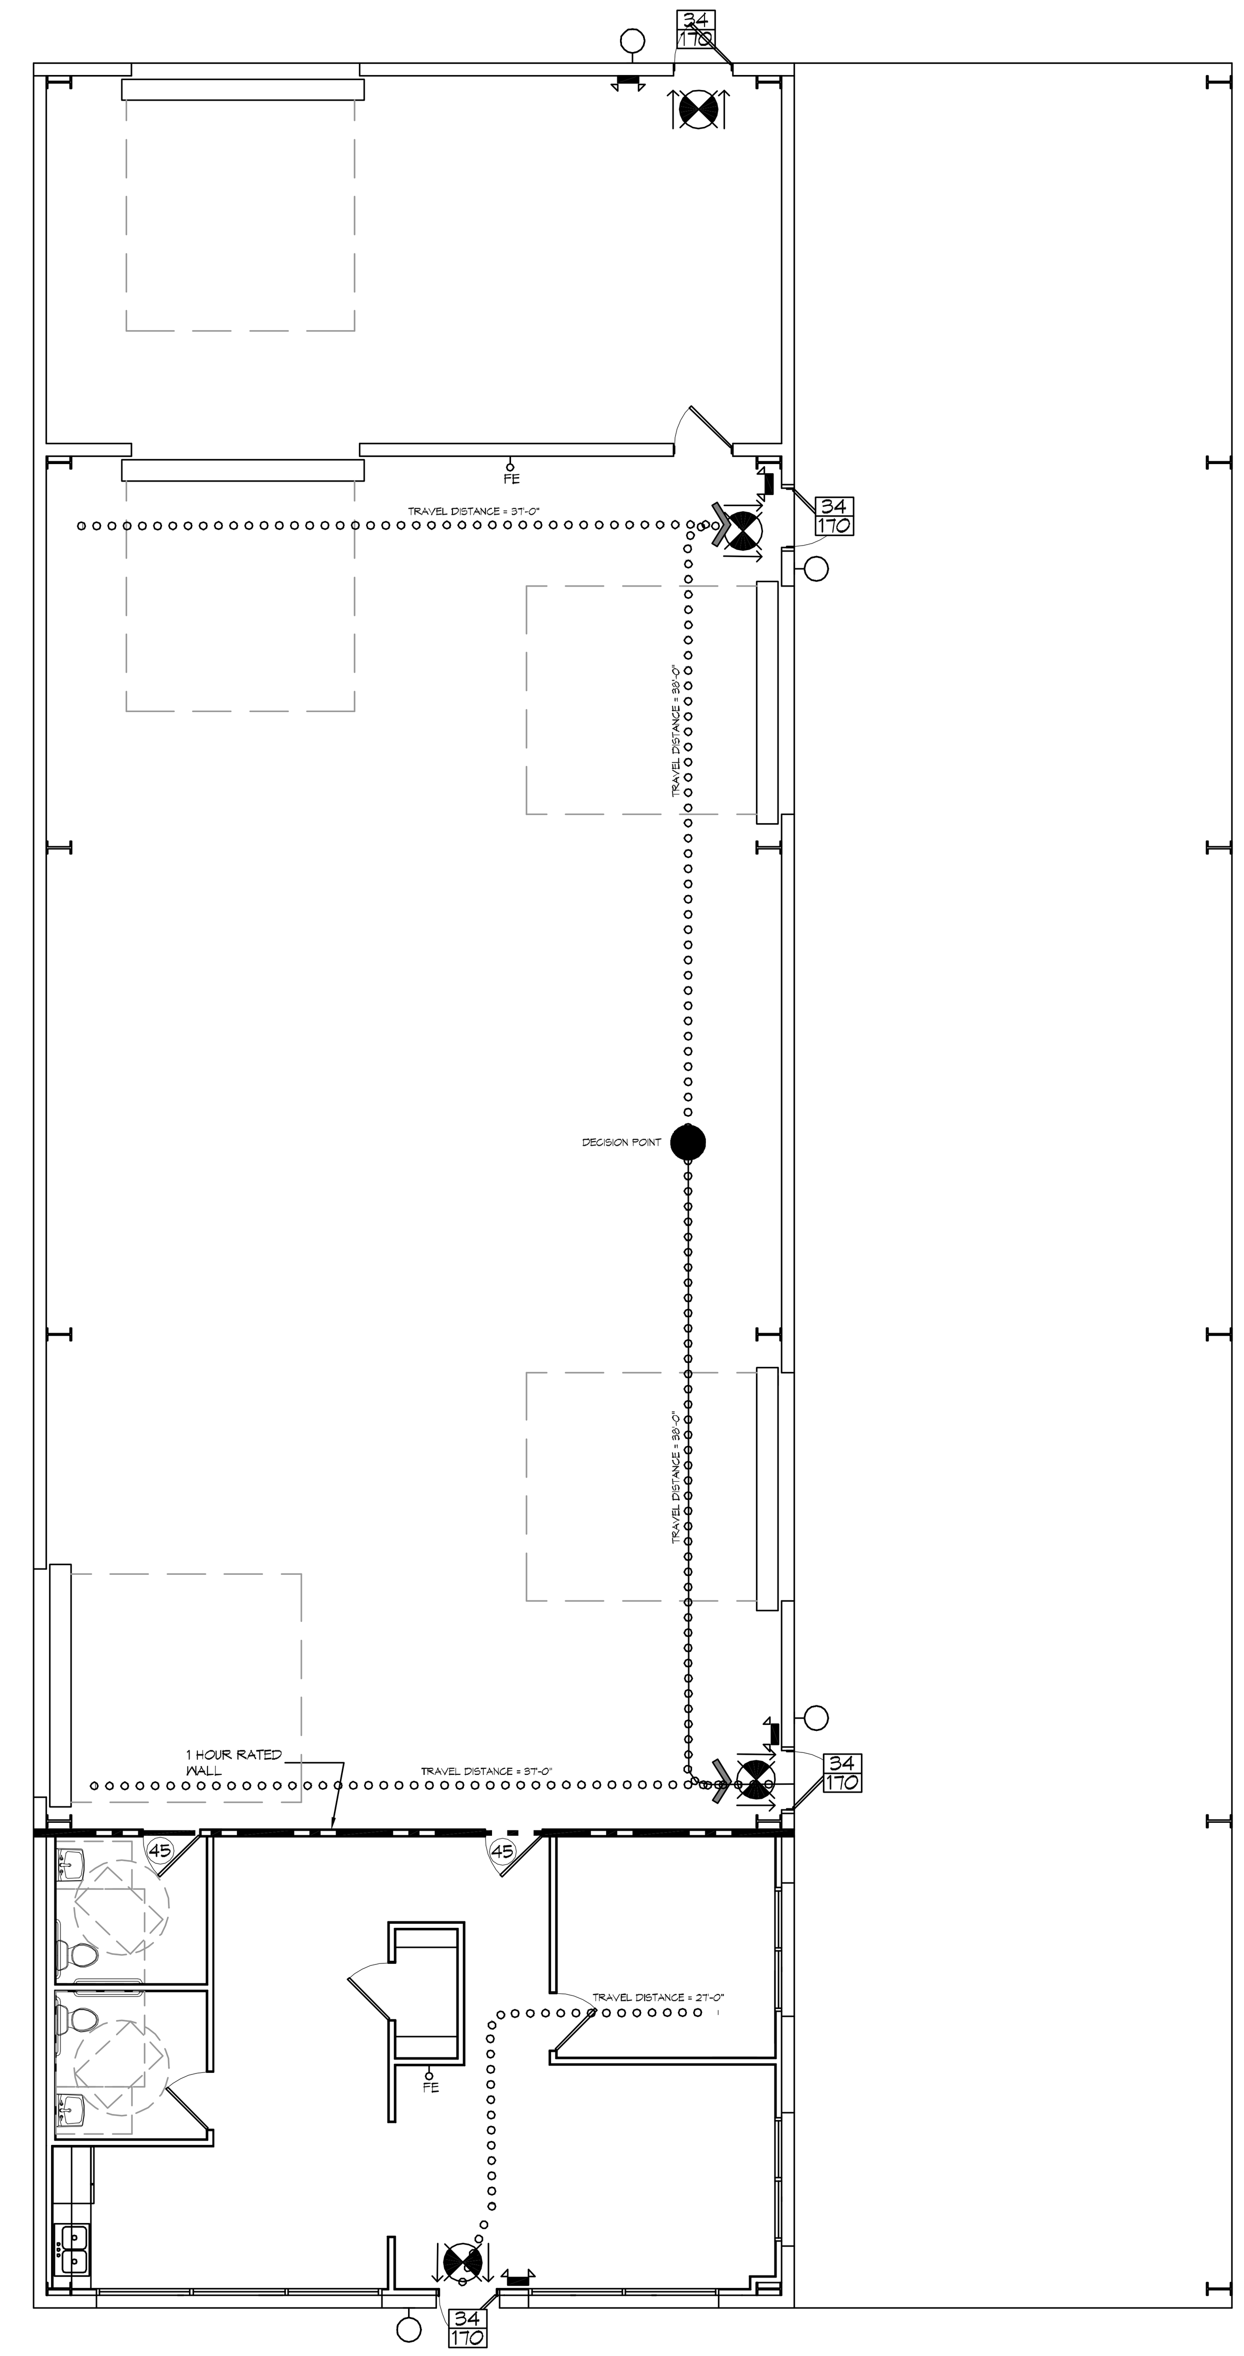

LIFE-SAFETY PLAN

SCALE: 1/4" = 1'-0"

VICINITY MAP

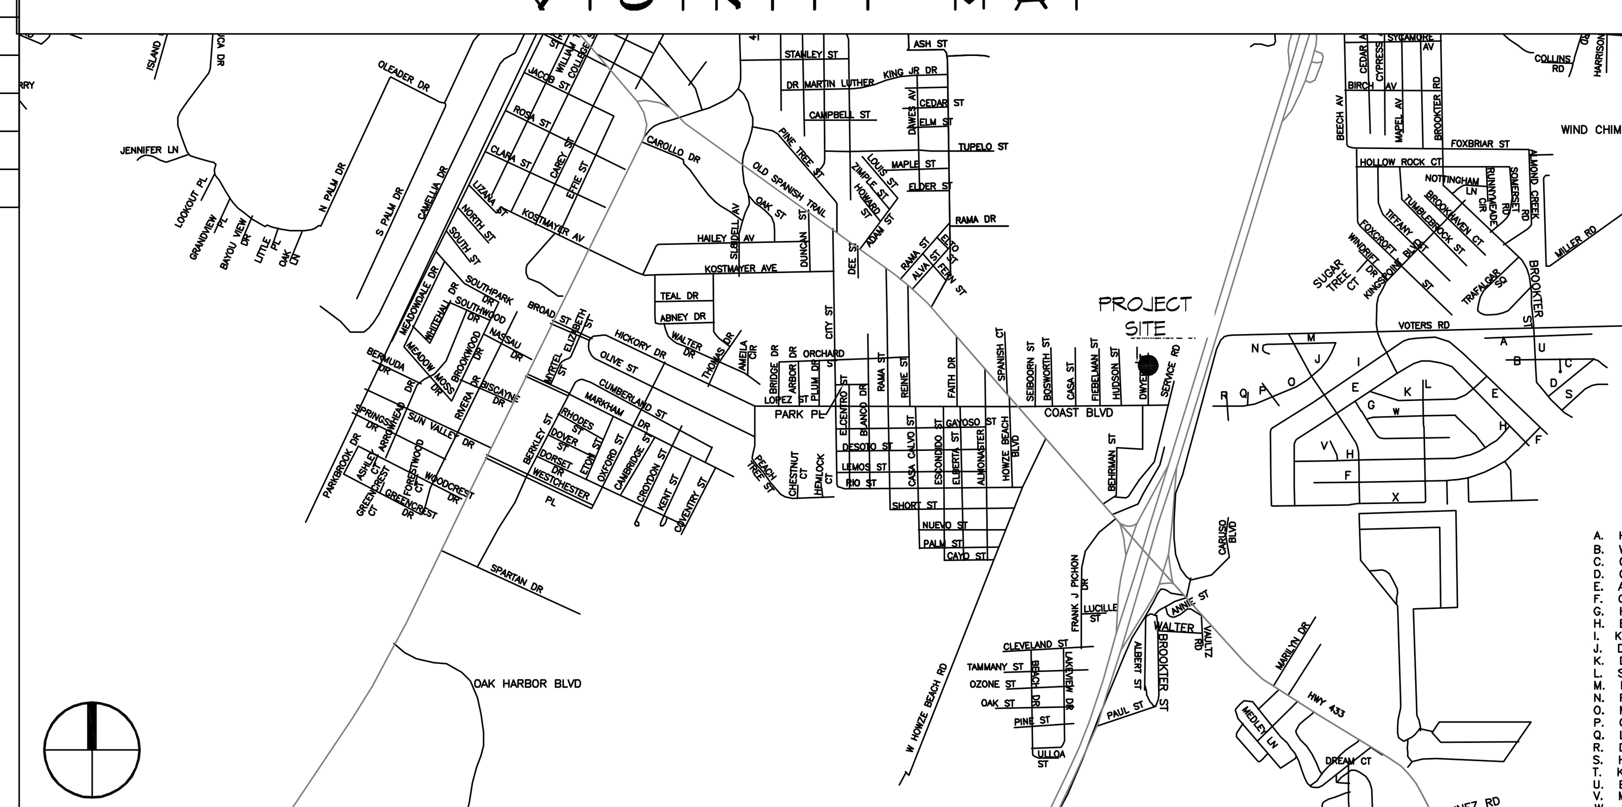

SHEET INDEX

SHEET #	SHEET TITLE
G101	GENERAL INFORMATION SHEET
G102	ACCESSIBILITY INFORMATION
C101	SITE PLAN
A101	FLOOR PLAN
A102	EXTERIOR ELEVATIONS
A103	REFLECTED CEILING PLAN
M/P101	MECHANICAL AND PLUMBING PLAN
E101	POWER AND LIGHTING PLAN

GENERAL NOTES

1. ALL MATERIALS AND WORK, INCIDENTAL TO THE CONSTRUCTION OF THIS PROJECT, SHALL CONFORM TO ALL GOVERNING CODES, AND REGULATIONS OF AGENCIES IN AUTHORITY.
2. CONTRACTOR SHALL PROVIDE ALL PUBLIC PROTECTIONS NECESSARY AS REQUIRED BY LAW.
3. THE DRAWINGS AND ANY SUBSEQUENTLY ISSUED ADDENDA, AMENDMENTS OR SUCH CHANGE ORDERS APPROVED BY THE OWNER AND THE CONTRACTOR ARE PART OF THESE CONTRACT DOCUMENTS.
4. **DO NOT SCALE DRAWINGS.** CONSULT WITH THE ENGINEER REGARDING ANY ITEMS IN THE CONTRACT DOCUMENTS THAT REQUIRE CLARIFICATION.
6. TRASH SHALL BE REMOVED FROM THE SITE NOT LESS THAN TWICE MONTHLY.
7. THE GENERAL CONTRACTOR SHALL VERIFY EXISTING CONDITIONS PRIOR TO COMMENCING WORK AND REPORT ANY AND ALL DISCREPANCIES TO THE ARCHITECT.
8. CONTRACTOR VEHICLES AND EQUIPMENT NECESSARY FOR CONSTRUCTION MAY BE PARKED ON THE SITE. OTHER VEHICLES PARKED ON THE SITE REQUIRE THE OWNER'S PERMISSION.
9. ALL MATERIALS/EQUIPMENT SHALL BE INSTALLED PER MANUFACTURER'S RECOMMENDATIONS. WORK NOT CONSISTENT WITH MANUFACTURER'S RECOMMENDATIONS WILL BE REJECTED BY OWNER/ARCHITECT.

DAMMON
ENGINEERING, INC.
LOUISIANA & MISSISSIPPI

Chief Engineer: Brian Mistich, PE
554 Old Spanish Trail
Slidell, LA 70458

www.dammonengineering.com
info@dammonengineering.com
PH: 985.649.5832

REVISIONS		
#	DESCRIPTION	DATE

SEAL:

OFFICE WAREHOUSE RENOVATION

SURGI INVESTMENTS

38255 COAST BLVD.
SLIDELL, LA

JOB No:	2395	DATE:	08-14-2019
DRAWN BY:	CKD	CHECKED BY:	JMS

SHEET TITLE:
GENERAL INFORMATION SHEET

DRAWING NUMBER:
G101

SHEET No: 1 of 8