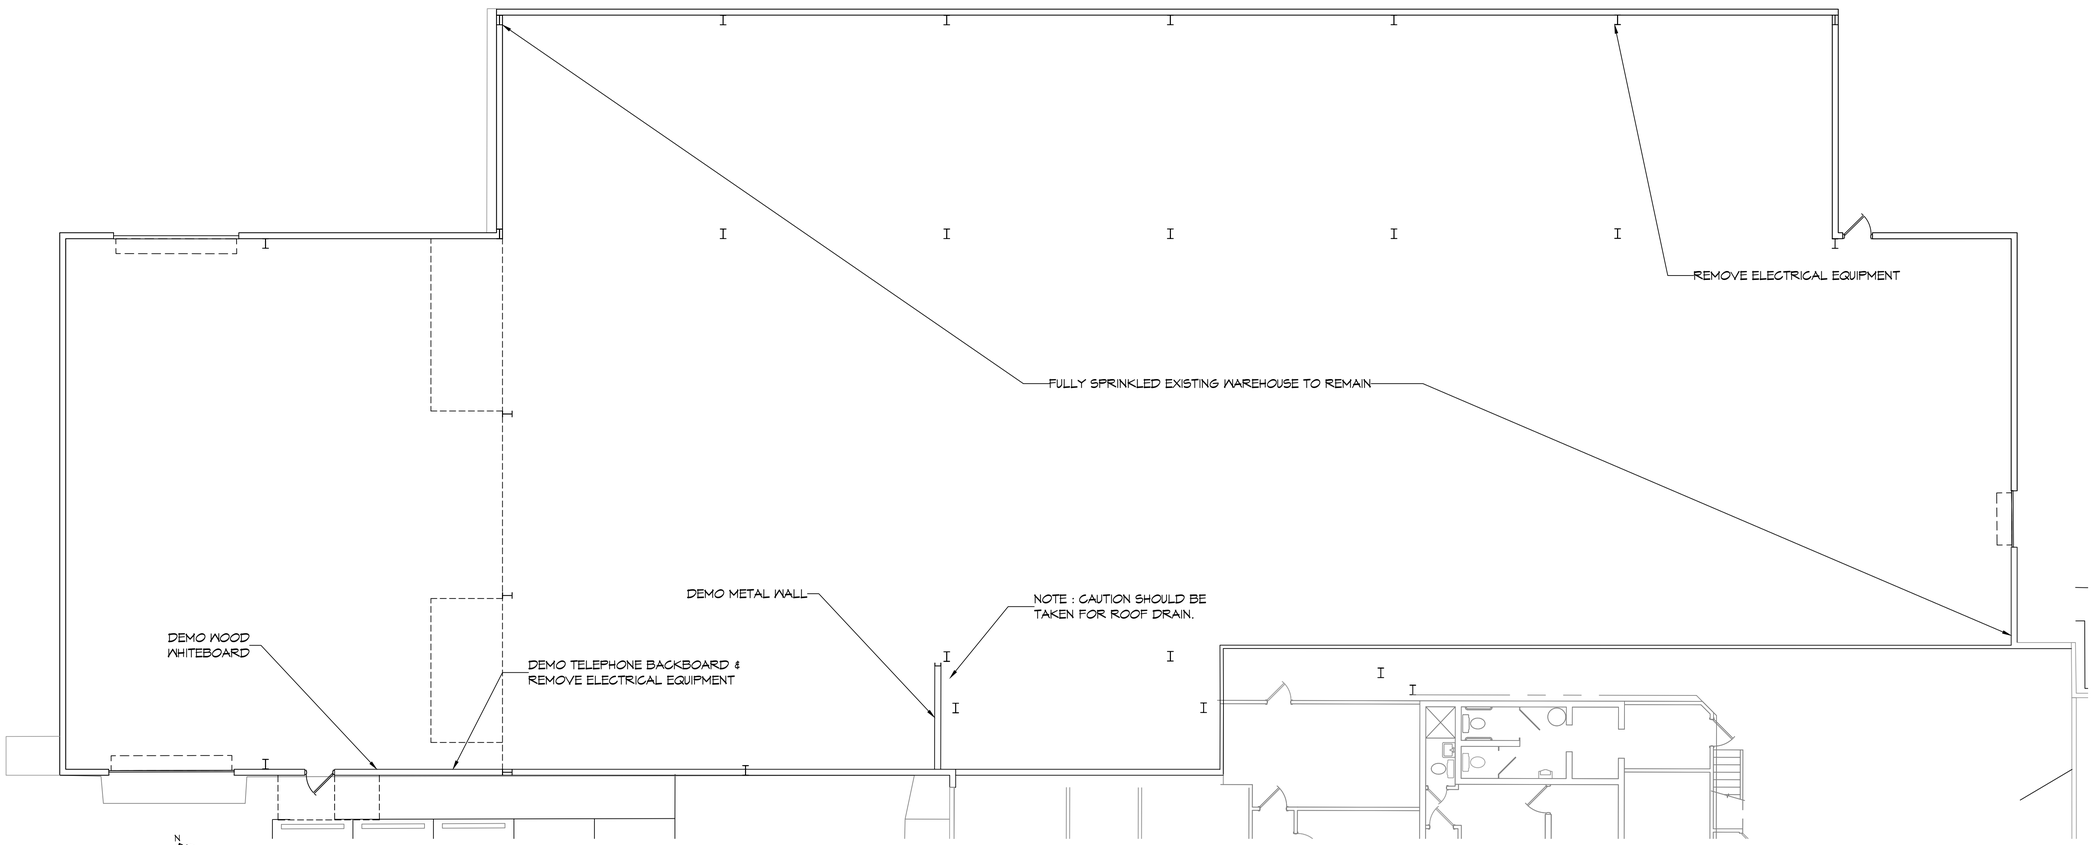

9 DEMO PLAN
SCALE: 1/8" = 1'-0"

DAMMON ENGINEERING, INC.
554 Old Spanish Trail Slidell, LA 70458 (985) 649-5832
www.dammonengineering.com
info@dammonengineering.com
PH: 985.649.5832

Chief Engineer: Brian Mistich, PE
554 Old Spanish Trail
Slidell, LA 70458

#	DESCRIPTION	DATE

REVISIONS

SEAL:

OFFICE BUILD-OUT INSIDE WAREHOUSE

CARNATION PROPERTIES, L.L.C.

646 CARNATION ST
SLIDELL, LA

JOB No:	2474
DATE:	3/29/2023
DRAWN BY:	TNT
CHECKED BY:	JMS

THIS DOCUMENT IS THE PROPERTY OF DAMMON ENGINEERING, INC. AND MUST NOT BE REPRODUCED IN WHOLE OR IN PART WITHOUT WRITTEN PERMISSION. THIS DOCUMENT MUST BE RETURNED TO DAMMON ENGINEERING, INC. UPON REQUEST.

SHEET TITLE:
DEMO PLAN

DRAWING NUMBER:
D101

SHEET No: 5 of 8

FILE NAME: J:\- Office Warehouse\2474 - Bonita - Carnation LLC\Drawings\Current\D101 - Demo Plan.dwg PLOT DATE & TIME: Friday, March 31, 2023 4:08:09 PM