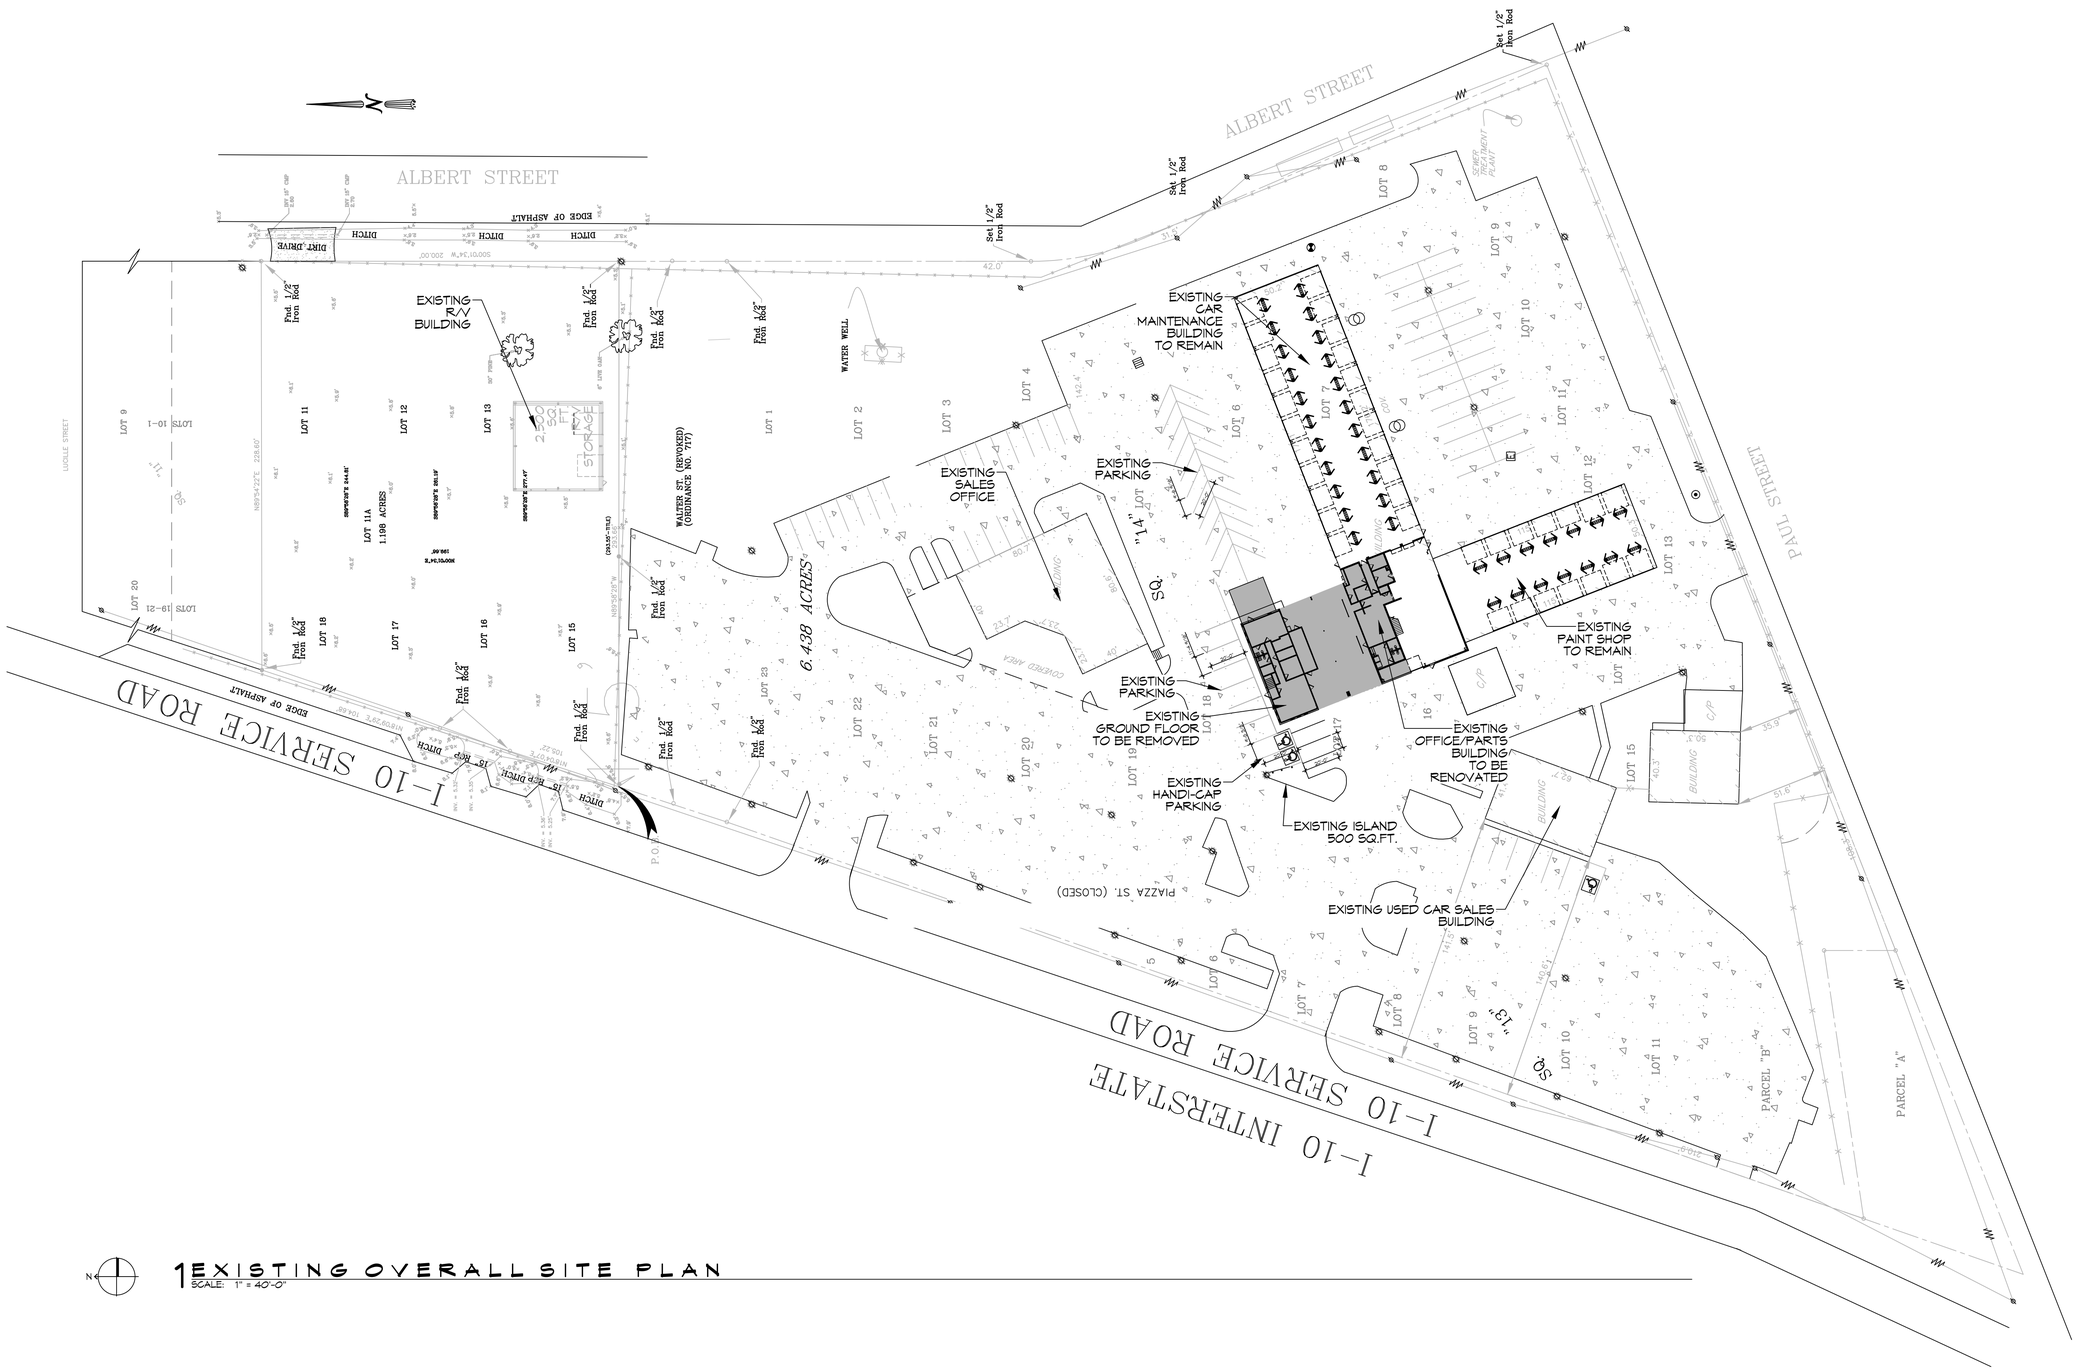

1 EXISTING OVERALL SITE PLAN
SCALE: 1" = 40'-0"

DAMMON ENGINEERING, INC.
LOUISIANA & MISSISSIPPI

Chief Engineer: Brian Mistich, PE
554 Old Spanish Trail
Slidell, LA 70458

www.dammonengineering.com
info@dammonengineering.com
PH: 985.649.5832

#	DESCRIPTION	DATE

REVISIONS

SEAL:

NEW SERVICE AREA

LEGACY BUICK GMC SLIDELL

2-10 E. HOYCE BEACH RD.
SLIDELL, LA 70458

JOB No:	24-77	DATE:	06-19-2023
DRAWN BY:	CKD	CHECKED BY:	JMS

The drawings, specifications, and other documents, designs and arrangements represented herein by Dammon Engineering, shall remain the property of Dammon Engineering, and no part thereof shall be used, reproduced or copied in any form or manner without the express written permission of Dammon Engineering. Visual contact with these drawings or specifications shall constitute prima facie evidence of acceptance of these restrictions.

SHEET TITLE:
EXISTING
OVERALL SITE PLAN

DRAWING NUMBER:

C101

SHEET No: 1 of 2