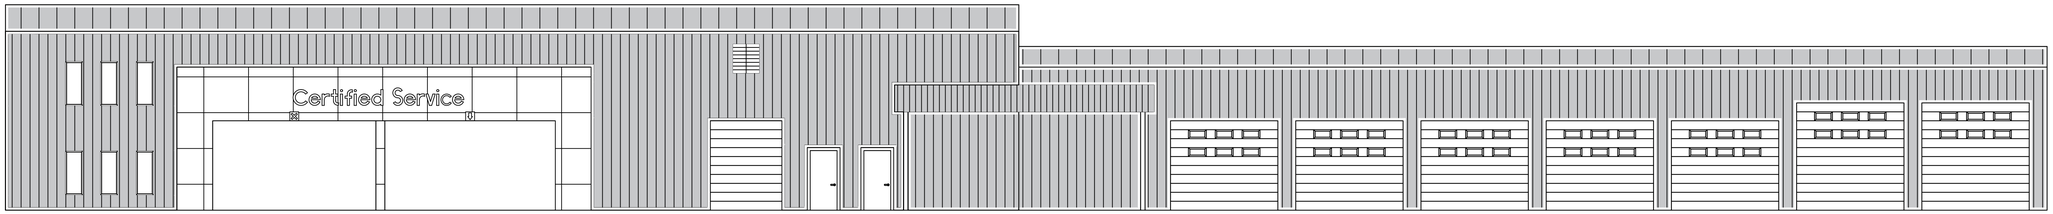

9 EXISTING FRONT ELEVATION
SCALE: 1/8"= 1'-0"

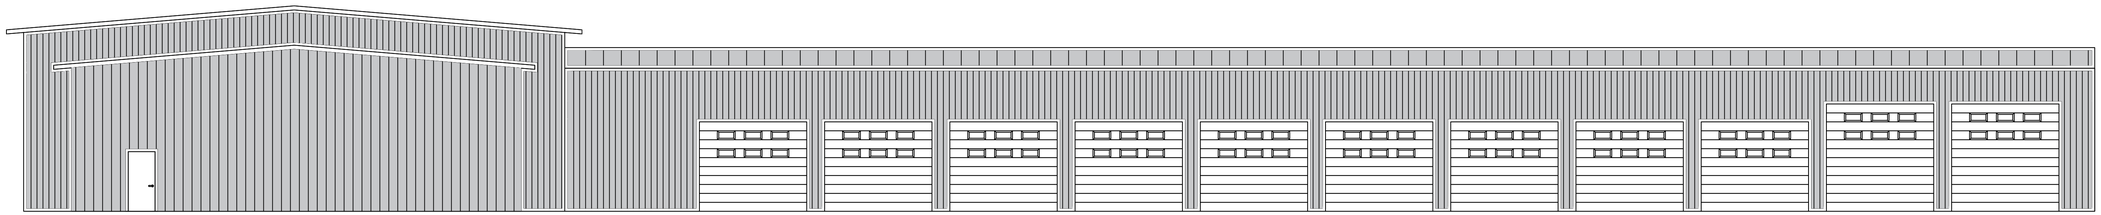

10 EXISTING SIDE ELEVATION
SCALE: 1/8"= 1'-0"

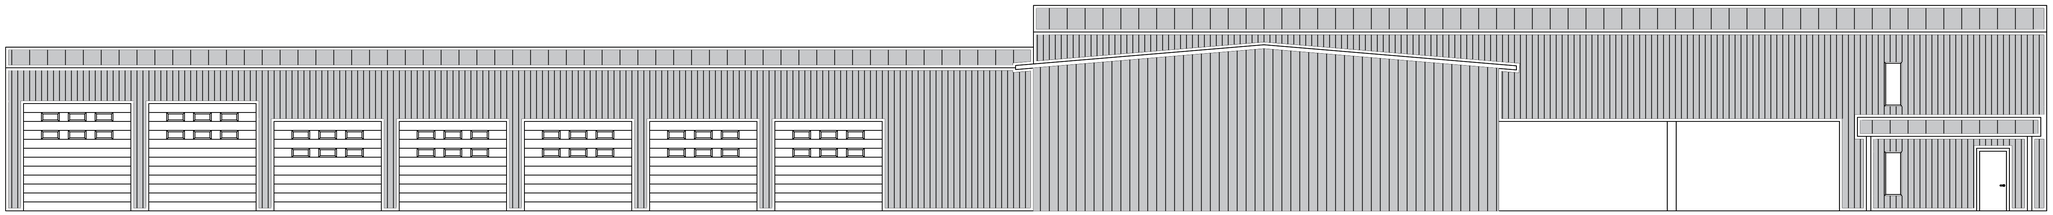

11 EXISTING REAR ELEVATION
SCALE: 1/8"= 1'-0"

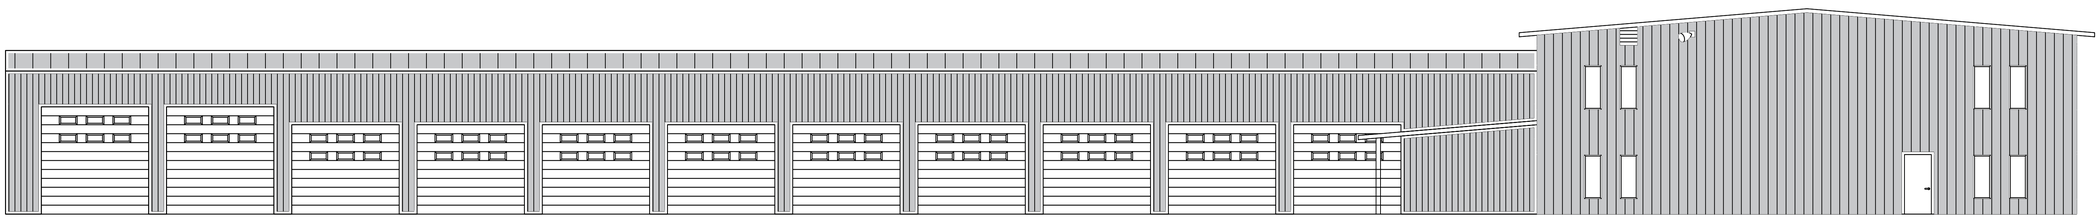

12 EXISTING SIDE ELEVATION
SCALE: 1/8"= 1'-0"

DAMMON ENGINEERING, INC.
LOUISIANA & MISSISSIPPI
www.dammonengineering.com
info@dammonengineering.com
PH: 985.649.5832
Chief Engineer: Brian Mistich, PE
5544 Saint Tropez Trail
Slidell, LA 70458

#	DESCRIPTION	DATE

REVISIONS

SEAL:

NEW SERVICE AREA

LEGACY BUICK GMC SLIDELL

249 E HOYCE BEACH RD.
SLIDELL, LA 70458

JOB No: 2471
DATE: 12-15-2023
DRAWN BY: CKD
CHECKED BY: JMS

THIS DRAWING IS PROPERTY OF DAMMON ENGINEERING, INC. THE USE OF THIS DRAWING IS LIMITED TO THE PROJECT SHOWN HEREIN. ANY OTHER USE OR REPRODUCTION IS PROHIBITED WITHOUT WRITTEN CONSENT OF DAMMON ENGINEERING, INC. ALL DRAWINGS, SPECIFICATIONS, PLANS, REPORTS, AND OTHER DOCUMENTS PREPARED BY DAMMON ENGINEERING, INC. FOR THIS PROJECT INCLUDING THOSE ON ELECTRONIC MEDIA, ARE INSTRUMENTS OF SERVICE THROUGH EXECUTION OF THE PROJECT. THE PROJECT FOR WHICH THEY WERE PREPARED. ANY REUSE WITHOUT WRITTEN VERIFICATION OR ADAPTATION BY DAMMON ENGINEERING, INC. FOR THE SPECIFIC PURPOSE INTENDED WILL BE AT THE USER'S SOLE RISK AND WITHOUT LIABILITY OR LEGAL EXPOSURE TO DAMMON ENGINEERING, INC. ALL DRAWINGS, SPECIFICATIONS, PLANS, REPORTS, AND OTHER DOCUMENTS PREPARED BY DAMMON ENGINEERING, INC. FOR THIS PROJECT INCLUDING THOSE ON ELECTRONIC MEDIA, ARE INSTRUMENTS OF SERVICE THROUGH EXECUTION OF THE PROJECT. THE PROJECT FOR WHICH THEY WERE PREPARED. ANY REUSE WITHOUT WRITTEN VERIFICATION OR ADAPTATION BY DAMMON ENGINEERING, INC. FOR THE SPECIFIC PURPOSE INTENDED WILL BE AT THE USER'S SOLE RISK AND WITHOUT LIABILITY OR LEGAL EXPOSURE TO DAMMON ENGINEERING, INC.

SHEET TITLE:
EXISTING
BUILDING
ELEVATIONS

DRAWING NUMBER:

A102

SHEET No: 5 of 18

FILE NAME: J:\- Office Workbook\2471 - Legacy GMC Slidell, Shop addition\Drawings\Current Drawings\A102 - Elevations Pres. EXISTING.dwg AUTO DATE & TIME: Tuesday, December 12, 2023 11:18:03 AM