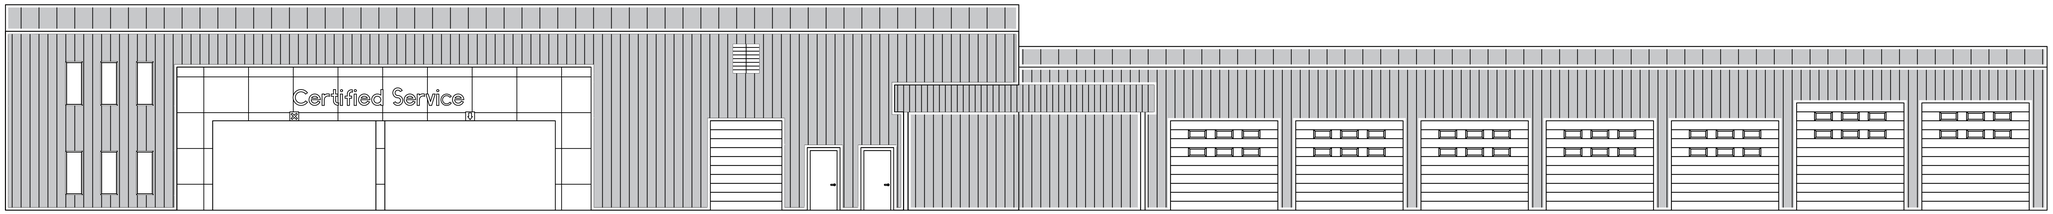

9 EXISTING FRONT ELEVATION
SCALE: 1/8"= 1'-0"

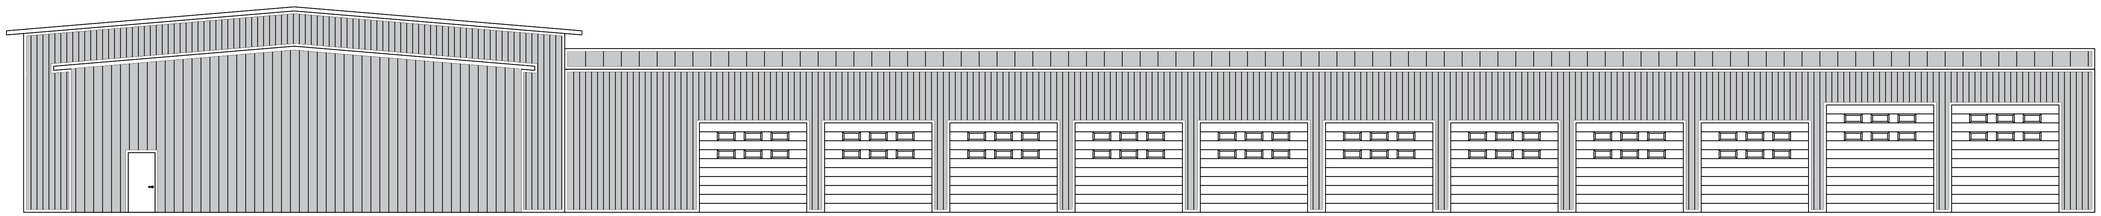

10 EXISTING SIDE ELEVATION
SCALE: 1/8"= 1'-0"

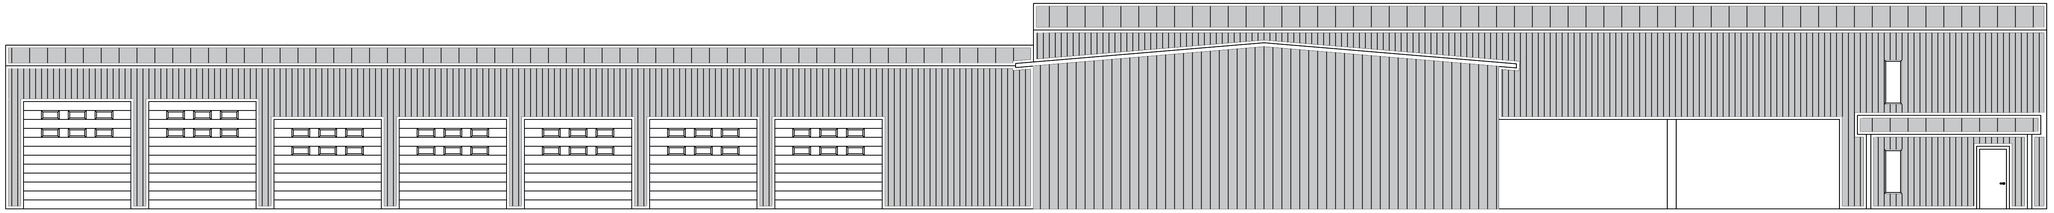

11 EXISTING REAR ELEVATION
SCALE: 1/8"= 1'-0"

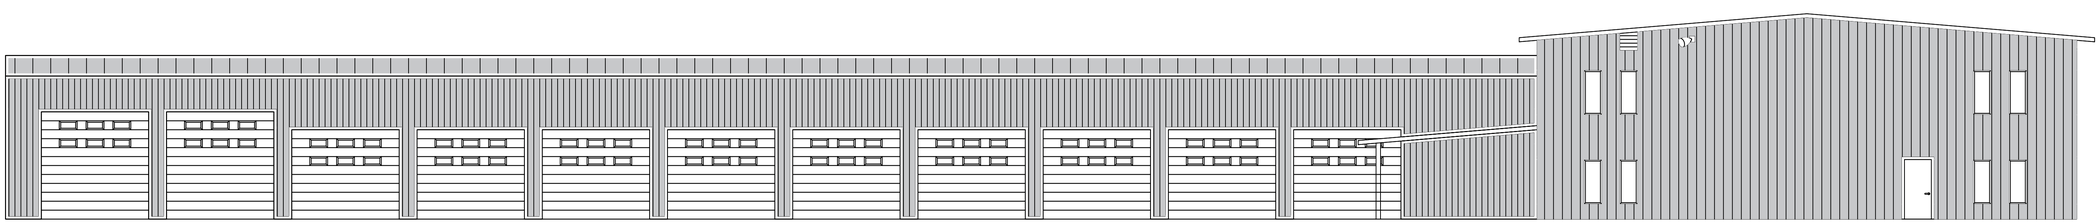

12 EXISTING SIDE ELEVATION
SCALE: 1/8"= 1'-0"

DAMMON ENGINEERING, INC.
LOUISIANA & MISSISSIPPI
www.dammonengineering.com
info@dammonengineering.com
PH: 985.649.5832
Chief Engineer: Brian Mistich, PE
5544 Saint Tropez Trail
Slidell, LA 70458

REVISIONS

#	DESCRIPTION	DATE

SEAL:
STATE OF LOUISIANA
BRIAN A. MISTICH
License No. 30187
PROFESSIONAL ENGINEER

NEW SERVICE AREA
LEGACY BUICK GMC SLIDELL
289 E HOYKE BEACH RD.
SLIDELL, LA 70458

JOB No:	24171
DATE:	02-19-2024
DRAWN BY:	CKD
CHECKED BY:	JMS

The drawings, specifications, designs, plans, and ideas contained in this set of drawings are the property of Dammon Engineering, and are not to be used for any purpose other than the specified project without the written consent of Dammon Engineering. Any use of the project for which the plans have been prepared and developed without written consent of Dammon Engineering is prohibited and shall be at the sole risk and liability of the user.

SHEET TITLE:
EXISTING BUILDING ELEVATIONS

DRAWING NUMBER:
A102

SHEET No: 5 of 18

FILE NAME: J:\- Office Workroom\24171 - Legacy GMC Slidell, Shop Addition\Drawings\Current Drawings\A102 - Elevations Plan EXISTING.dwg PLOT DATE & TIME: Thursday, February 15, 2024 10:27:53 AM