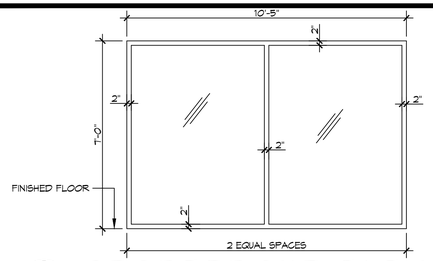

M
A105 | A106 SCALE: 3/8" = 1'-0"

STOREFRONT ELEVATION

EXTERIOR ELEVATION

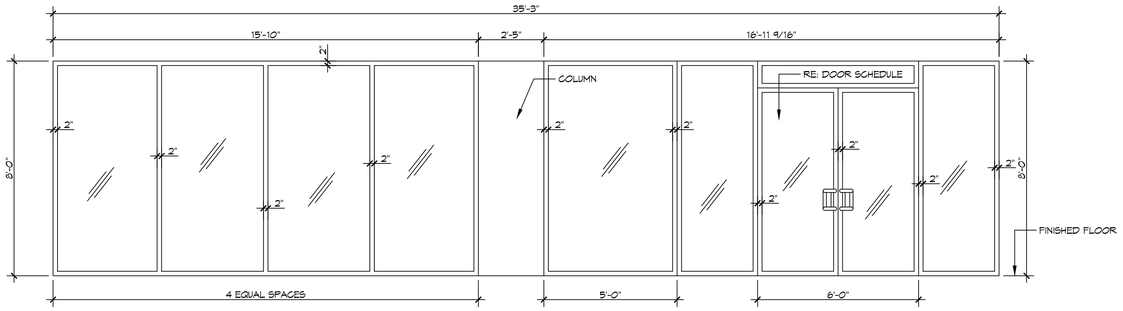

N
A105 | A106 SCALE: 3/8" = 1'-0"

STOREFRONT ELEVATION

EXTERIOR ELEVATION

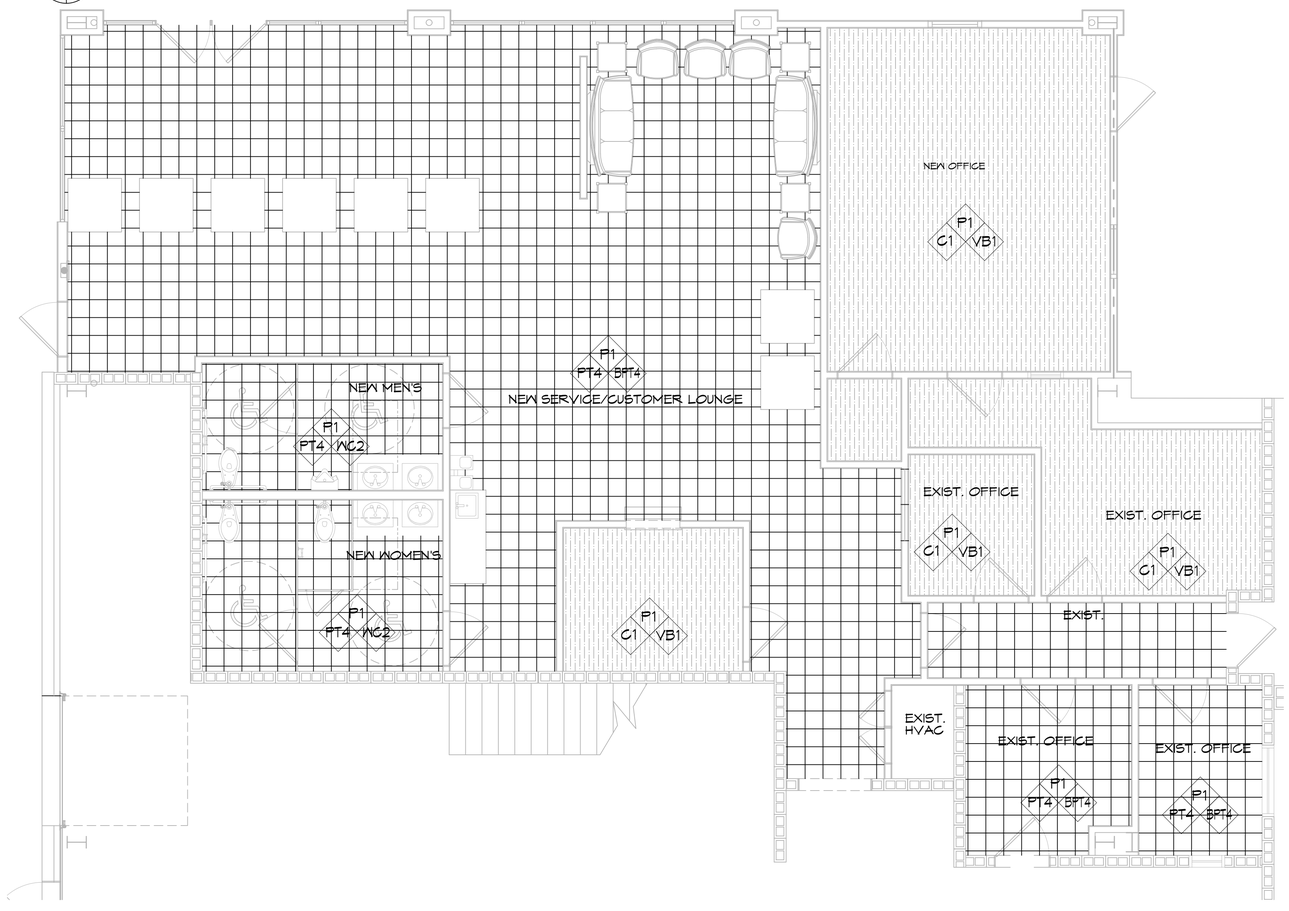

22 SERVICE FINISHES
SCALE: 1/4"= 1'-0"

FIRST FLOOR

FINISH SCHEDULE

NO.	DESCRIPTION	LOCATION	COLOR	MANUFACTURER
FLOORS				
C-1	COMMERCIAL CARPET TILE	OFFICES	GROOVED COLLECTION: CONCRETE MIX STYLE # 1248002501H COLOR: 100089 COBBLESTONE	INTERFACE 800-634-6032 WWW.INTERFACEFLOR.COM
PT-4	MATTE PORCELAIN TILE	ALL CUSTOMER AREAS & RESTROOMS	B110 ANTICO TAUPE 12"X12"	CROSSVILLE, INC HDQ 800-741-2670
WALLS				
P1	ECO SPEC WB INTERIOR GRADE LATEX PAINT, EGGSHELL FINISH ON WALLS, SEMI-GLOSS ON DOORS	INTERIOR WALLS, CORRIDORS & DOORS EXCEPT WHERE ACCENT COLORS ARE USED	BENJAMIN MOORE OC-61 WHITE DIAMOND	BENJAMIN MOORE SUPPLY STORE WWW.BENJAMINMOORE.COM
VB1	4" VINYL WALL BASE	WHERE P1 IS USED	CB01	CAPRICORK FLOORING 800-492-2613
BPT4	4" TILE BASE	SHOWROOM	TO MATCH PT4 REF: NOTE 8 ON THIS SHEET	-
WC2	OLEFIN & POLYESTER WALL COVERING	MEN'S & WOMEN'S RESERVANT	SARI, 399426, 002 SHAOL 54" WIDE	MARAHAM 800-645-3943 WWW.MARAHAM.COM
GT1	GLASS TILE BACKSPLASH	BACKSPLASH @ COFFEE COUNTER	GMC BUICK BLEND: NUT BROWN, SAND ARENA, KINETIC KHAKI, & PEANUT BUTTER 25% EA. MATTE & GLOSSY 50% EA.	DATILE WWW.DATILEPRODUCTS.COM

GENERAL NOTES

1. VERIFY ALL FINAL SELECTION OF FINISHED WITH ARCHITECT AND INTERIOR DESIGNER BEFORE INSTALLATION.
2. REFER TO REFLECTIVE CEILING PLAN FOR CEILING FINISH MATERIAL SCHEDULE AND CEILING HEIGHTS.
3. REFER TO A107 FOR EXTERIOR ELEVATIONS.
4. PROVIDE TRANSITION STRIPS AT ALL TRANSITIONS BETWEEN DISSIMILAR FLOOR FINISHING MATERIALS.
5. ALL EXPOSED METAL (COLUMNS, POSTS, RAILS, ETC.) SHALL BE PAINTED EP1-GLOSS.
6. REFER TO A105 FOR MILLWORK FINISHES.
7. REFER TO A105 FOR INTERIOR WALL FINISHES AND ELEVATIONS.
8. BPT4 TILE TO HAVE FLAT SCHLUTTER TRIM AT TOP.
9. RESTROOMS TO HAVE PT4 TILE WAINSCOT TO 5'-0". WC2 TO CEILING. WALL TILE TO HAVE SCHLUTER AHX DILEX TRIM @ FLOOR AND RONDEC TRIM @ TOP OF WAINSCOT AND OUTSIDE CORNERS.

ALUMINUM WINDOW FRAME PAINTING SPEC

1. VERIFY ALL FINAL SELECTION OF FINISHED WITH ARCHITECT AND INTERIOR DESIGNER BEFORE INSTALLATION.
2. REFER TO REFLECTIVE CEILING PLAN FOR CEILING FINISH MATERIAL SCHEDULE AND CEILING HEIGHTS.
3. REFER TO A107 FOR EXTERIOR ELEVATIONS.
4. PROVIDE TRANSITION STRIPS AT ALL TRANSITIONS BETWEEN DISSIMILAR FLOOR FINISHING MATERIALS.
5. ALL EXPOSED METAL (COLUMNS, POSTS, RAILS, ETC.) SHALL BE PAINTED EP1-GLOSS.
6. REFER TO A105 FOR MILLWORK FINISHES.
7. REFER TO A105 FOR INTERIOR WALL FINISHES AND ELEVATIONS.
8. BPT4 TILE TO HAVE FLAT SCHLUTTER TRIM AT TOP.

DAMMON ENGINEERING, INC.
LOUISIANA & MISSISSIPPI
www.dammonengineering.com
info@dammonengineering.com
PH: 985.649.5832
Chief Engineer: Brian Mistich, PE
5541 Hwy 90 East, Suite 7 Trail
Slidell, LA 70458

#	DESCRIPTION	DATE
REVISIONS		

SEAL:

STATE OF LOUISIANA
BRIAN A. MISTICH
License No. 30187
PROFESSIONAL ENGINEER

NEW SERVICE AREA

LEGACY BUICK GMC SLIDELL

293 E HOWZE BEACH RD.
SLIDELL, LA 70458

JOB No:	2477
DRAWN BY:	CKD
DATE:	02-15-2024
CHECKED BY:	JMS

ALL IDEAS, DESIGNS, ARRANGEMENTS AND PLANS INDICATED OR REPRESENTED BY THIS DRAWING ARE OWNED BY AND THE PROPERTY OF DAMMON ENGINEERING, INC. AND WERE CREATED AND DEVELOPED FOR USE ON THE PROJECT AS NOTED. NONE OF SUCH IDEAS, DESIGNS, ARRANGEMENTS OR PLANS SHALL BE USED BY OR DISCLOSED TO ANY PERSON, FIRM OR CORPORATION FOR ANY PURPOSE WHATSOEVER WITHOUT THE WRITTEN PERMISSION OF DAMMON ENGINEERING, INC. THE VISUAL CONTRACT BETWEEN THE OWNER AND DAMMON ENGINEERING, INC. SHALL BE DEEMED TO HAVE BEEN BREACHED IF ANY OF THE ABOVE RESTRICTIONS ARE VIOLATED. ALL DRAWINGS, MODELS, AND OTHER VISUAL REPRESENTATIONS OF THE WORK MADE BY DAMMON ENGINEERING, INC. PURSUANT TO THIS CONTRACT, WHETHER COPYRIGHTED OR NOT, ARE AND SHALL REMAIN THE PROPERTY OF DAMMON ENGINEERING, INC. THE OWNER SHALL NOT HAVE OR ACQUIRE ANY TITLE OR OTHER PROPERTY INTEREST IN ANY OF THE ABOVE DESCRIBED MATERIALS AND SHALL NOT REPRODUCE ANY OF THE ABOVE DESCRIBED MATERIALS FOR ANY PURPOSE WITHOUT THE WRITTEN CONSENT OF DAMMON ENGINEERING, INC. ANY UNAUTHORIZED USE OF THESE DRAWINGS SHALL BE AT THE SOLE RISK AND LIABILITY OF THE USER.

SHEET TITLE:
FINISH SCHEDULE

DRAWING NUMBER:
A106

SHEET No: 11 of 18

FILE NAME: J:\... Office Warehouse\2477 – Legacy GMC Office addition\Drawings\Current Drawings\A106 – Finish Schedule.dwg - PLOT DATE & TIME: Wednesday, March 13, 2024 4:09:18 PM