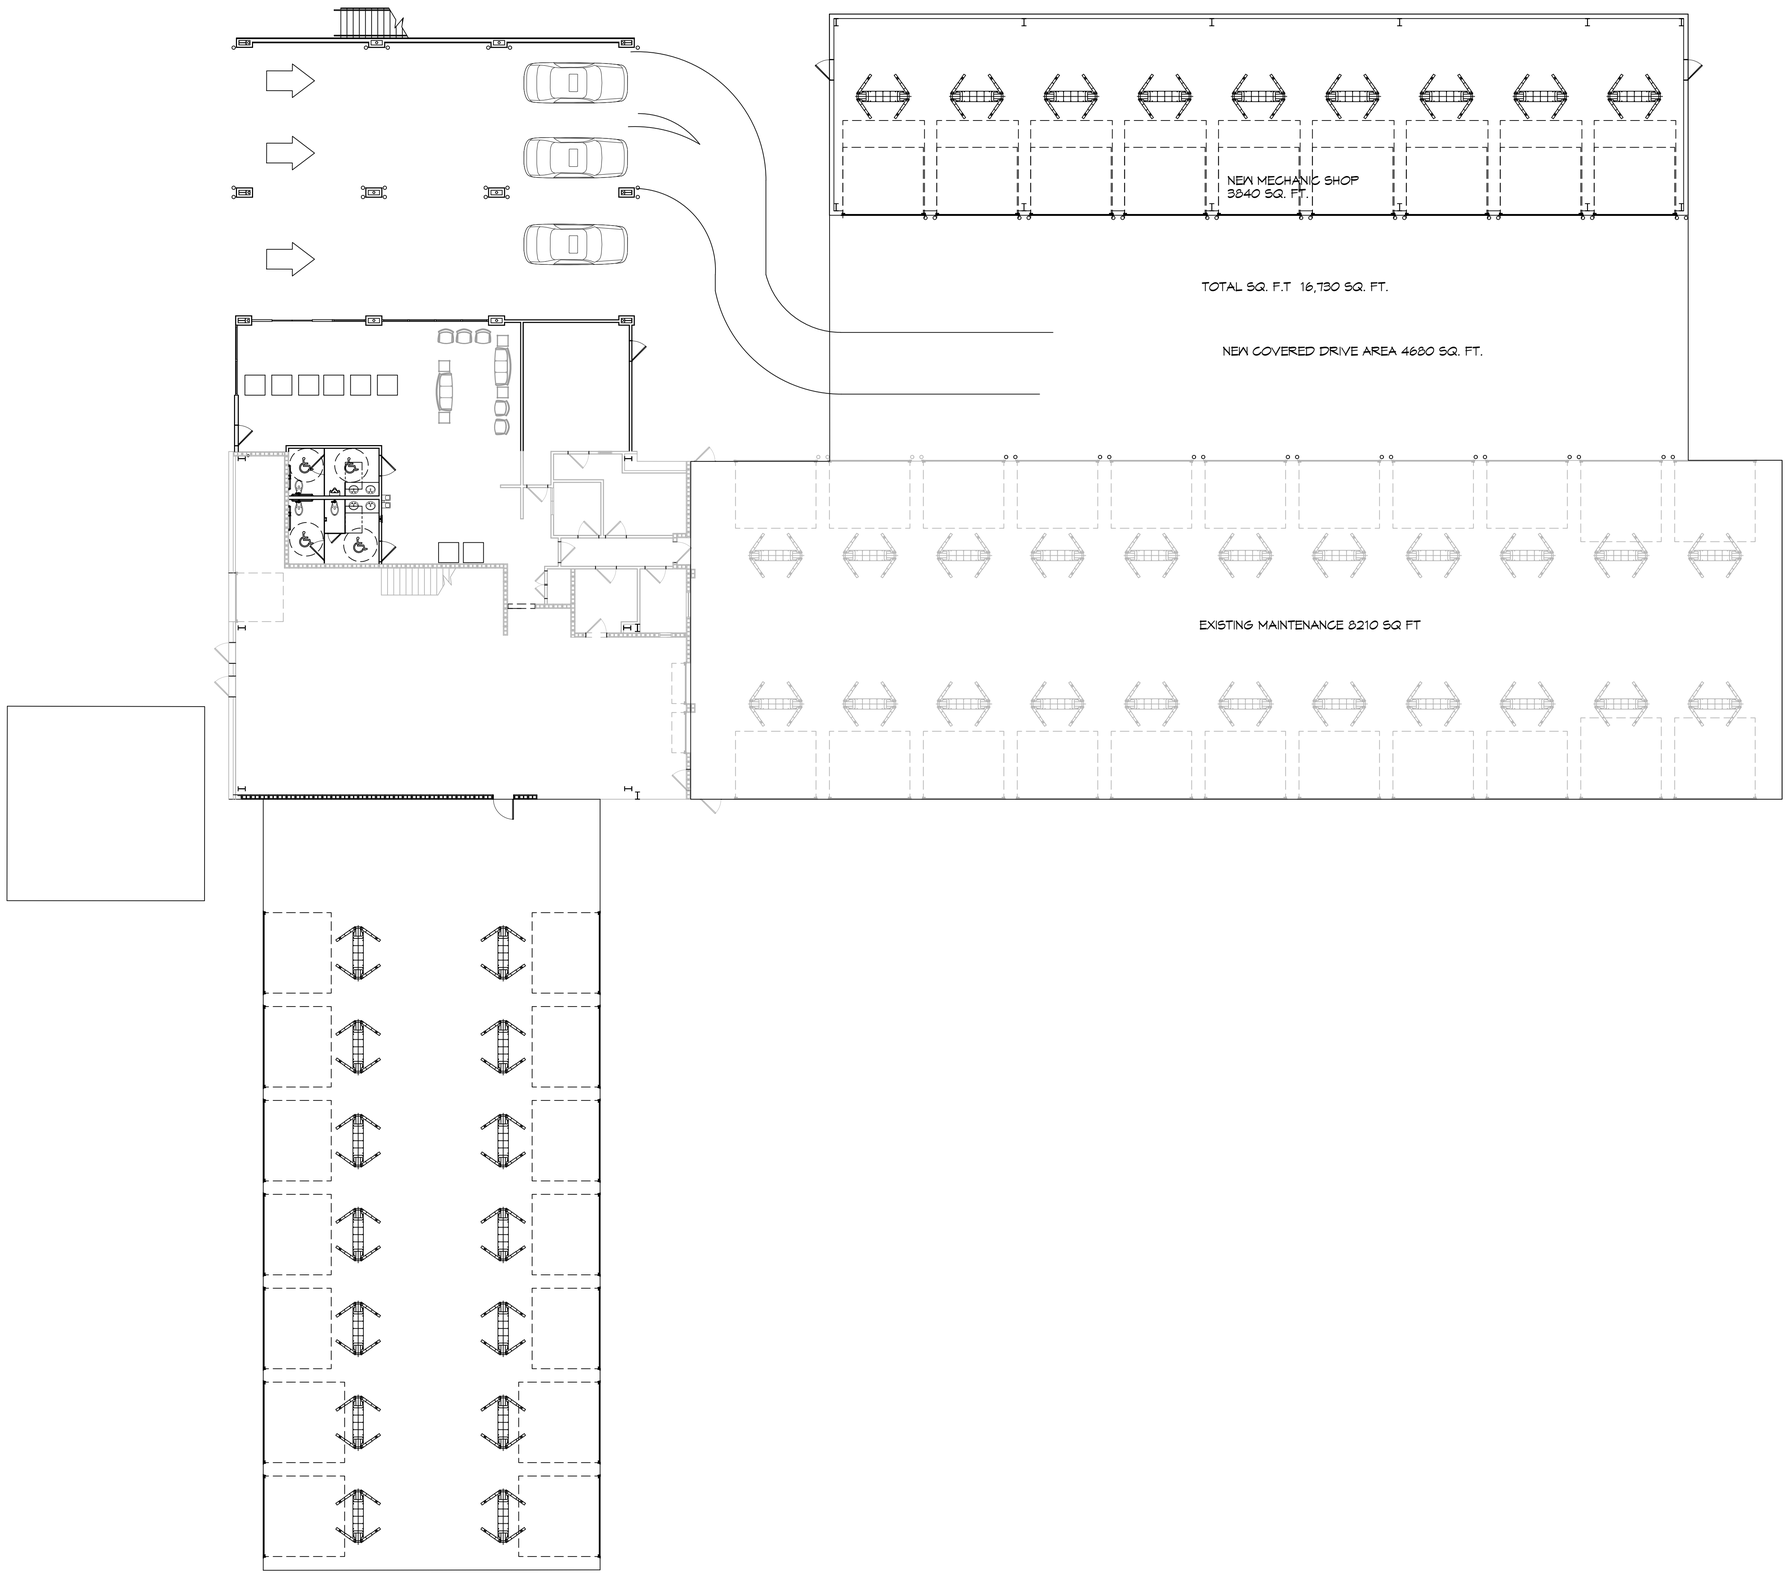

3 NEW FLOOR PLAN
SCALE: 3/32"= 1'-0"

DAMMON ENGINEERING, INC.
LOUISIANA & MISSISSIPPI
www.dammonengineering.com
info@dammonengineering.com
PH: 985.649.5832
Chief Engineer: Brian Mistich, PE
5544 Crystal Springs Trail
Slidell, LA 70458

#	DESCRIPTION	DATE

REVISIONS

SEAL:

NEW SERVICE AREA

LEGACY BUICK GMC SLIDELL

293 E HOYCE BEACH RD.
SLIDELL, LA 70458

JOB No:	24TI
DATE:	06-13-2023
DRAWN BY:	GKD
CHECKED BY:	JMS

THIS DRAWING IS THE PROPERTY OF DAMMON ENGINEERING, INC. AND MUST BE RETURNED UPON REQUEST. THIS DRAWING MAY NOT BE REPRODUCED IN WHOLE OR IN PART WITHOUT THE WRITTEN CONSENT OF DAMMON ENGINEERING, INC. THE INFORMATION SHOWN ON THIS DRAWING IS THE PROPERTY OF DAMMON ENGINEERING, INC. AND MUST BE RETURNED UPON REQUEST. THE INFORMATION SHOWN ON THIS DRAWING IS PROPRIETARY AND MUST NOT BE DISCLOSED TO OTHERS FOR WHICH THE SAME WAS PREPARED AND WHENEVER WITHOUT WRITTEN CONSENT OF DAMMON ENGINEERING, INC. THE REPRODUCTION OF THIS DRAWING IS PROHIBITED WITHOUT WRITTEN CONSENT OF DAMMON ENGINEERING, INC.

SHEET TITLE:
FLOOR PLAN

DRAWING NUMBER:
A101

SHEET No: 2 of 2

FILE NAME: J:\~ Office Workroom\24TI - Legacy GMC Mechanic Shop addition\Drawings\Current Drawings\A101 - Bldg Floor Plan NEW.dwg PLOT DATE & TIME: Monday, July 24, 2023 3:10:31 AM