


FRONT ELEVATION

SCALE: 1/4"=1'-0"

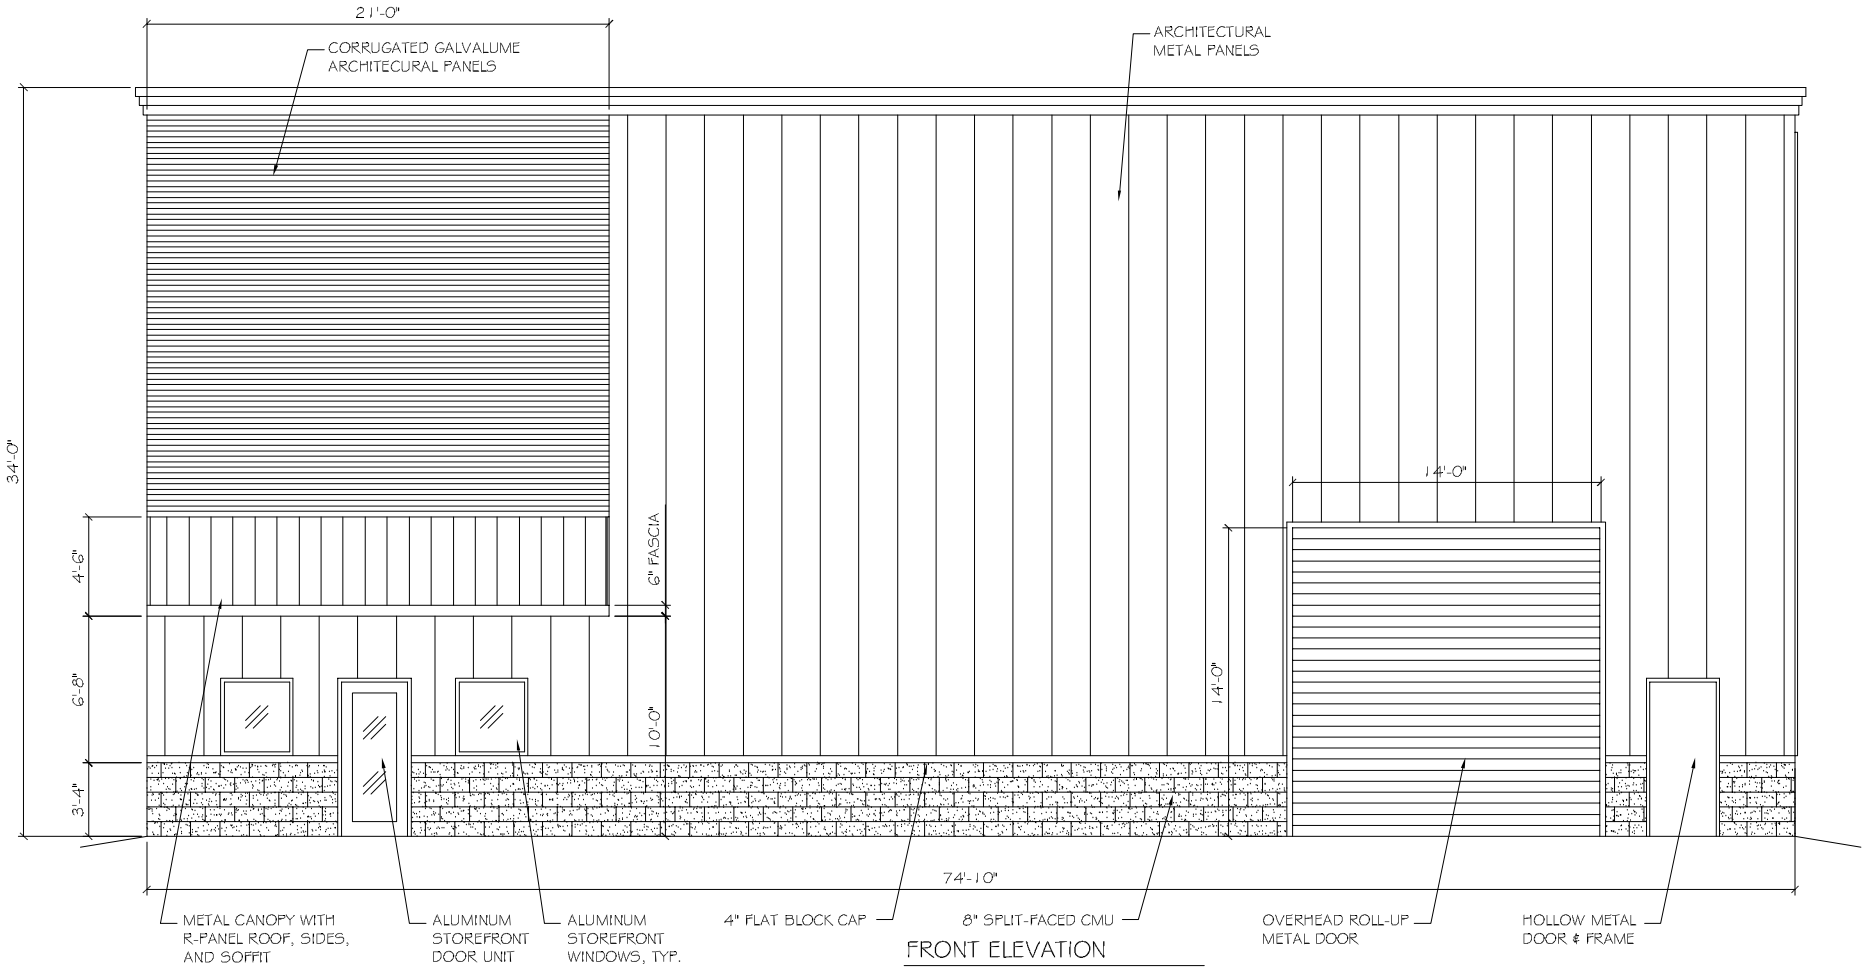


RIGHT SIDE ELEVATION

SCALE: 1/4"=1'-0"

DAMMON ENGINEERING, INC.
Architects & Engineers
CHIEF ENGINEER: EMMETT DAMMON, P.E.
CHIEF ARCHITECT: KEVIN KINCHEN
554 OLD SPANISH TRAIL
SLIDELL, LA 70458
dammoneng@bellsouth.net
PHONE: 985-649-5032
FAX: 985-641-5950

These plans and specifications, and the ideas and designs incorporated herein, as an instrument of service, are the property of Dammon Engineering, Inc. and are not to be used in whole or in part for any other project without the written permission of Dammon Engineering, Inc. and the unlawful reuse of these plans and specifications without the consent of Dammon Engineering, Inc. will be prosecuted to the fullest extent of the law.

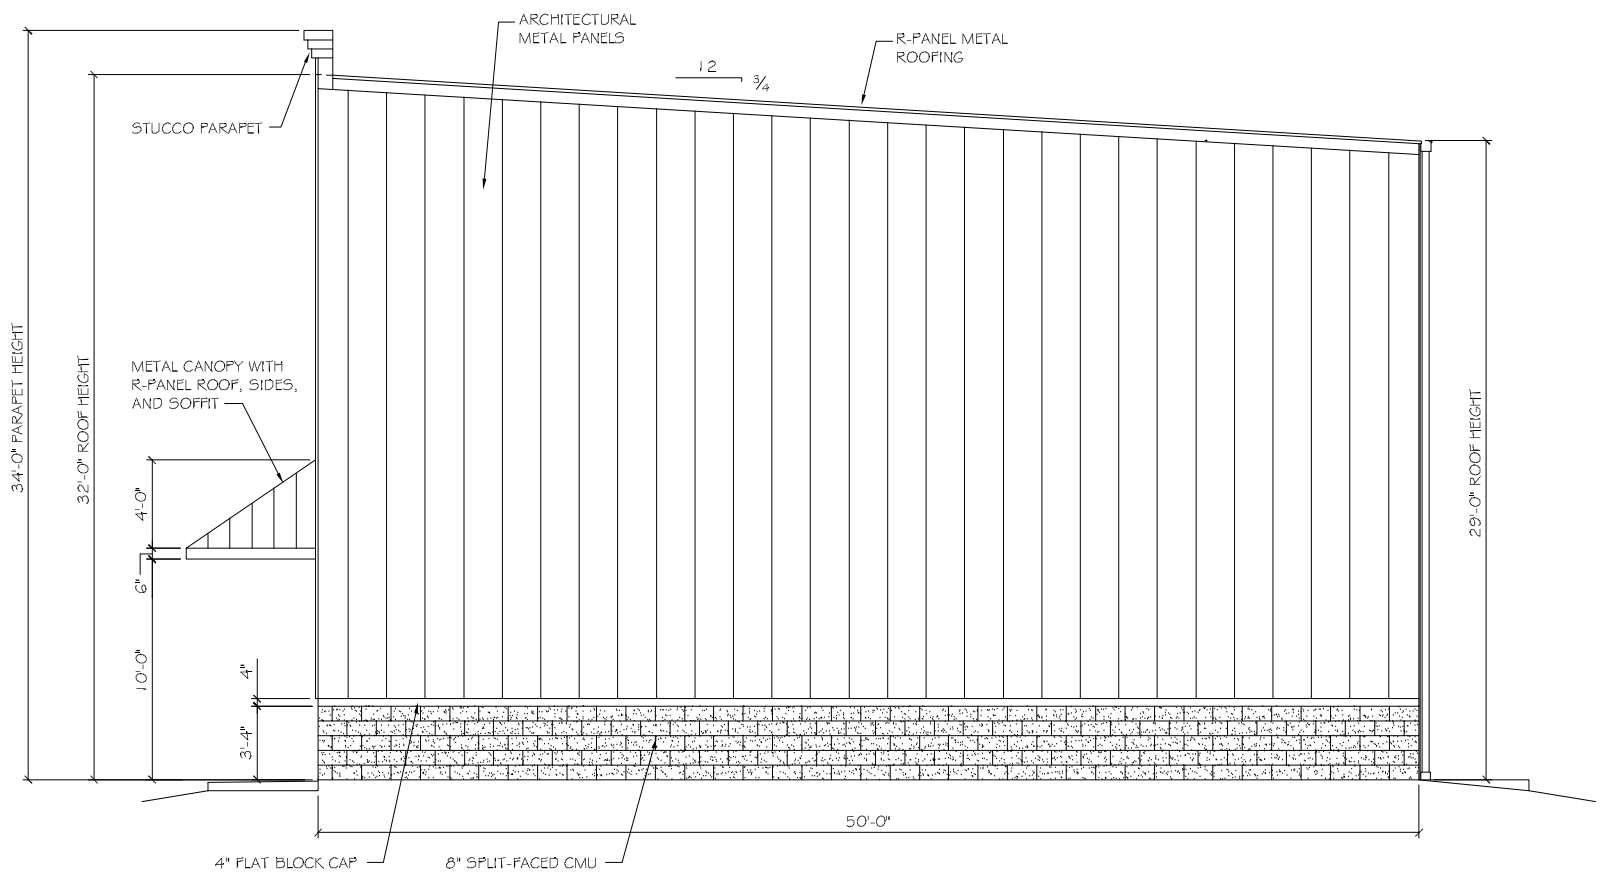BULK SYSTEM'S NEW OFFICE/WAREHOUSE BUILDING

1226 FREMEAUX AVENUE
SLIDELL, LOUISIANA 70458

JOB No:

DATE: 03-01-2013

DRAWN BY: JTL

CHECKED BY:

| # | DESCRIPTION | REVISIONS | DATE |
|---|---|---|---|

EXTERIOR ELEVATIONS

SHEET No: OF

A3