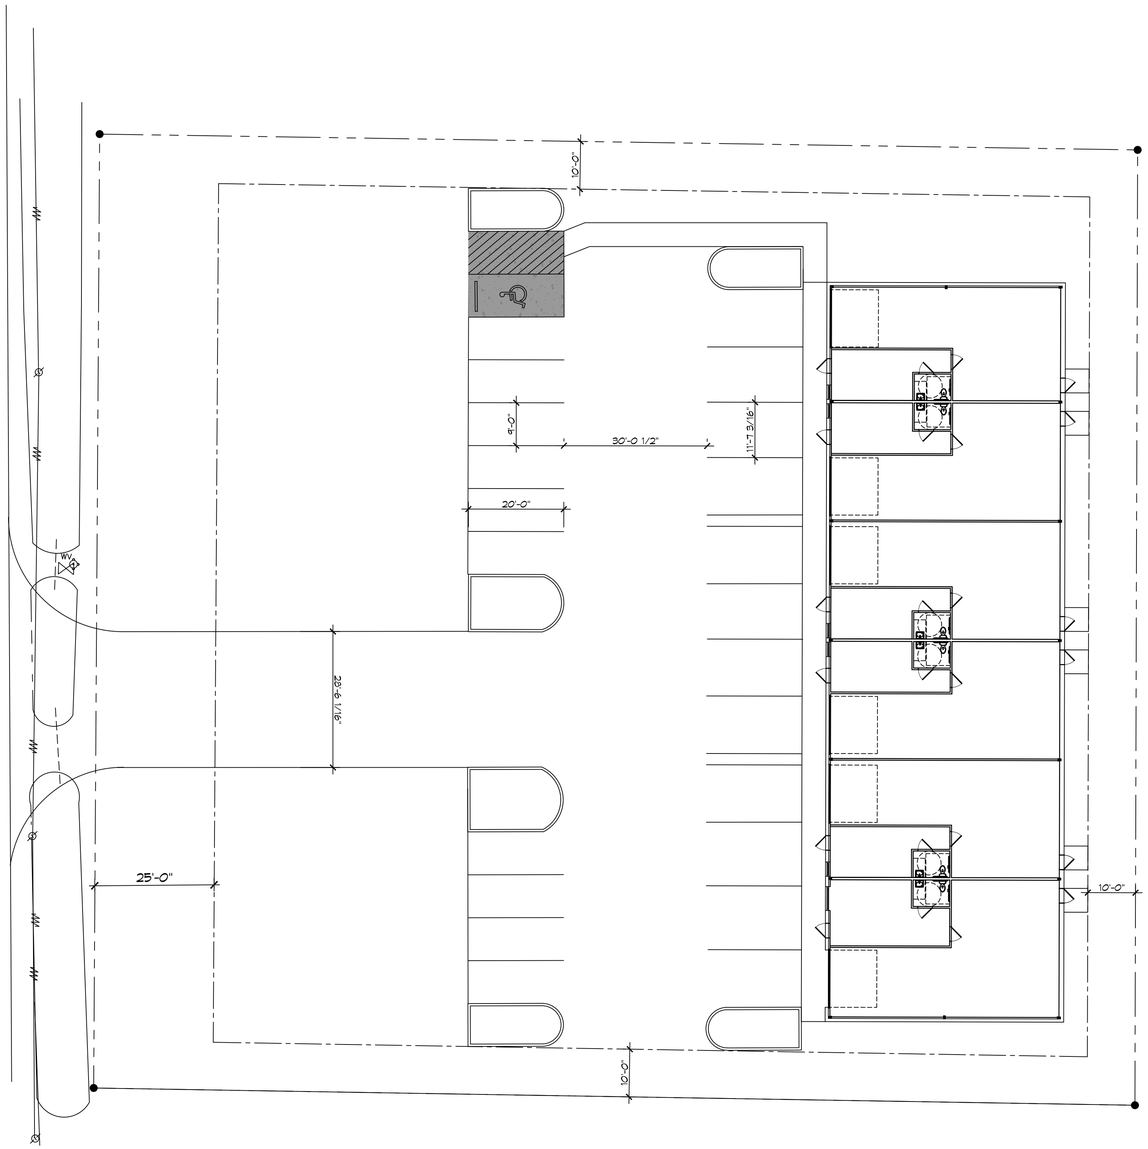

2 SITE PLAN
SCALE: 1" = 15'-0"

PARKING

Storage, testing, repairing, warehousing or similar establishments 1 space per each 1,000 sq. ft. of storage area plus 1 space per each 350 sq. ft. of office, sales or other space to be used by visitors, customers or salesmen

PLANING

LOT ???
ZONED NC-4 NEIGHBORHOOD INSTITUTIONAL

FLOOD ZONE

ZONE "AE" ELEVATION 12

BUILDING ELEVATION

BASE FLOOD ELEVATION = 12.0'
FINISHED FLOOR ELEVATION = 14.0'

DAMMON ENGINEERING, INC.
LOUISIANA & MISSISSIPPI
www.dammonengineering.com
info@dammonengineering.com
PH: 985.649.5832
Chief Engineer: Brian Mistich, PE
554 Old Spanish Trail
Slidell, LA 70458

REVISIONS

#	DESCRIPTION	DATE

SEAL:

NEW OFFICE WAREHOUSE
NATAL CONSTRUCTION
NELLIE DRIVE
SLIDELL, LA 70458

JOB No:	2452	DATE:	08-02-2023
DRAWN BY:	CKD	CHECKED BY:	JMS

This set of drawings and specifications, along with all re-usable instruments, remains the property of Dammon Engineering, and shall remain such for original job site. Any re-use of these documents on other projects, or any other use not specifically agreed to by Dammon Engineering, shall be at the sole risk of the party re-using the documents. Report any errors, omissions or conflicts in these drawings or specifications to the consulting engineer before proceeding with the work.

SHEET TITLE:
SITE PLAN

DRAWING NUMBER:
C101

SHEET No: 3 of 1

FILE NAME: J:\C_Office Warehouse\Site Hotel Slidell\Drawings\Current Drawings\C101 B - Site Plan.dwg PLOT DATE & TIME: Wednesday, August 9, 2023 7:44:17 AM