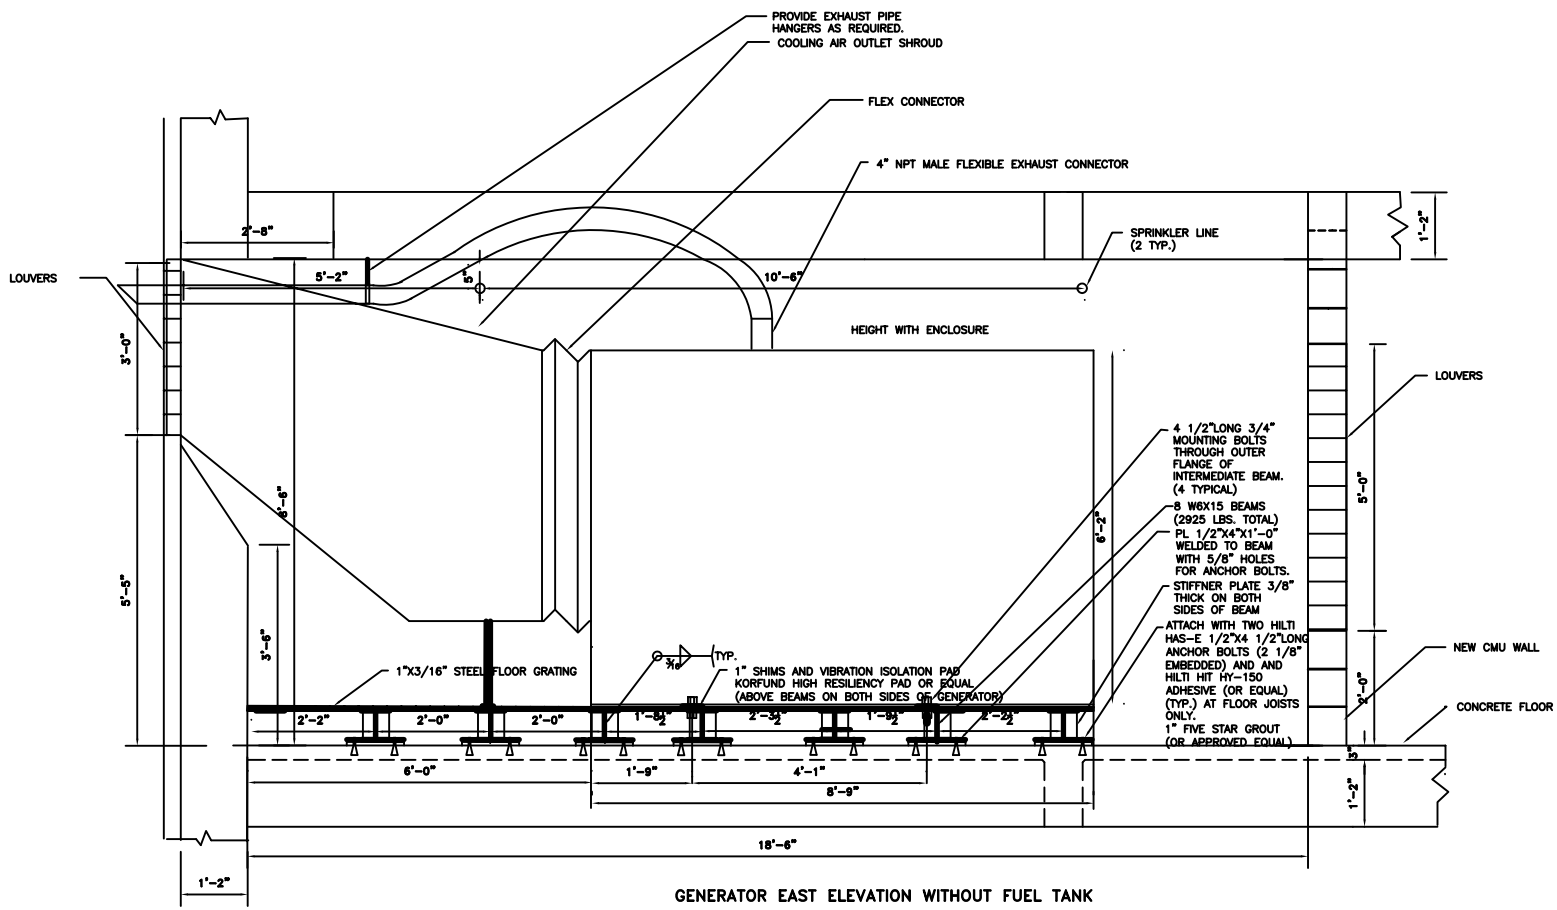

GENERATOR EAST ELEVATION WITHOUT FUEL TANK

SCALE = 1"=1'-0"

GENERATOR EAST ELEVATION

PEOPLES HEALTH NETWORK
3838 N. CAUSEWAY BLVD.
METAIRIE, LA 70002

MEZZANINE THREE LAKEWAY

DAMMON ENGINEERING, INC.
1065 FLORIDA AVENUE 985-649-8888 SLIDELL, LA. 70458
DAMMONENGINEERING.COM

SCALE:AS NOTED
FILE:
JOB NO. 1745
DATE:07-05-06
SHEET
A-3
OF