FILE NAME: J:\-- Offices\Work Job Harbor\Current Drawings\A102 - Second Floor Plan.dwg PLOT DATE & TIME: Monday, April 29, 2024 10:44:30 AM

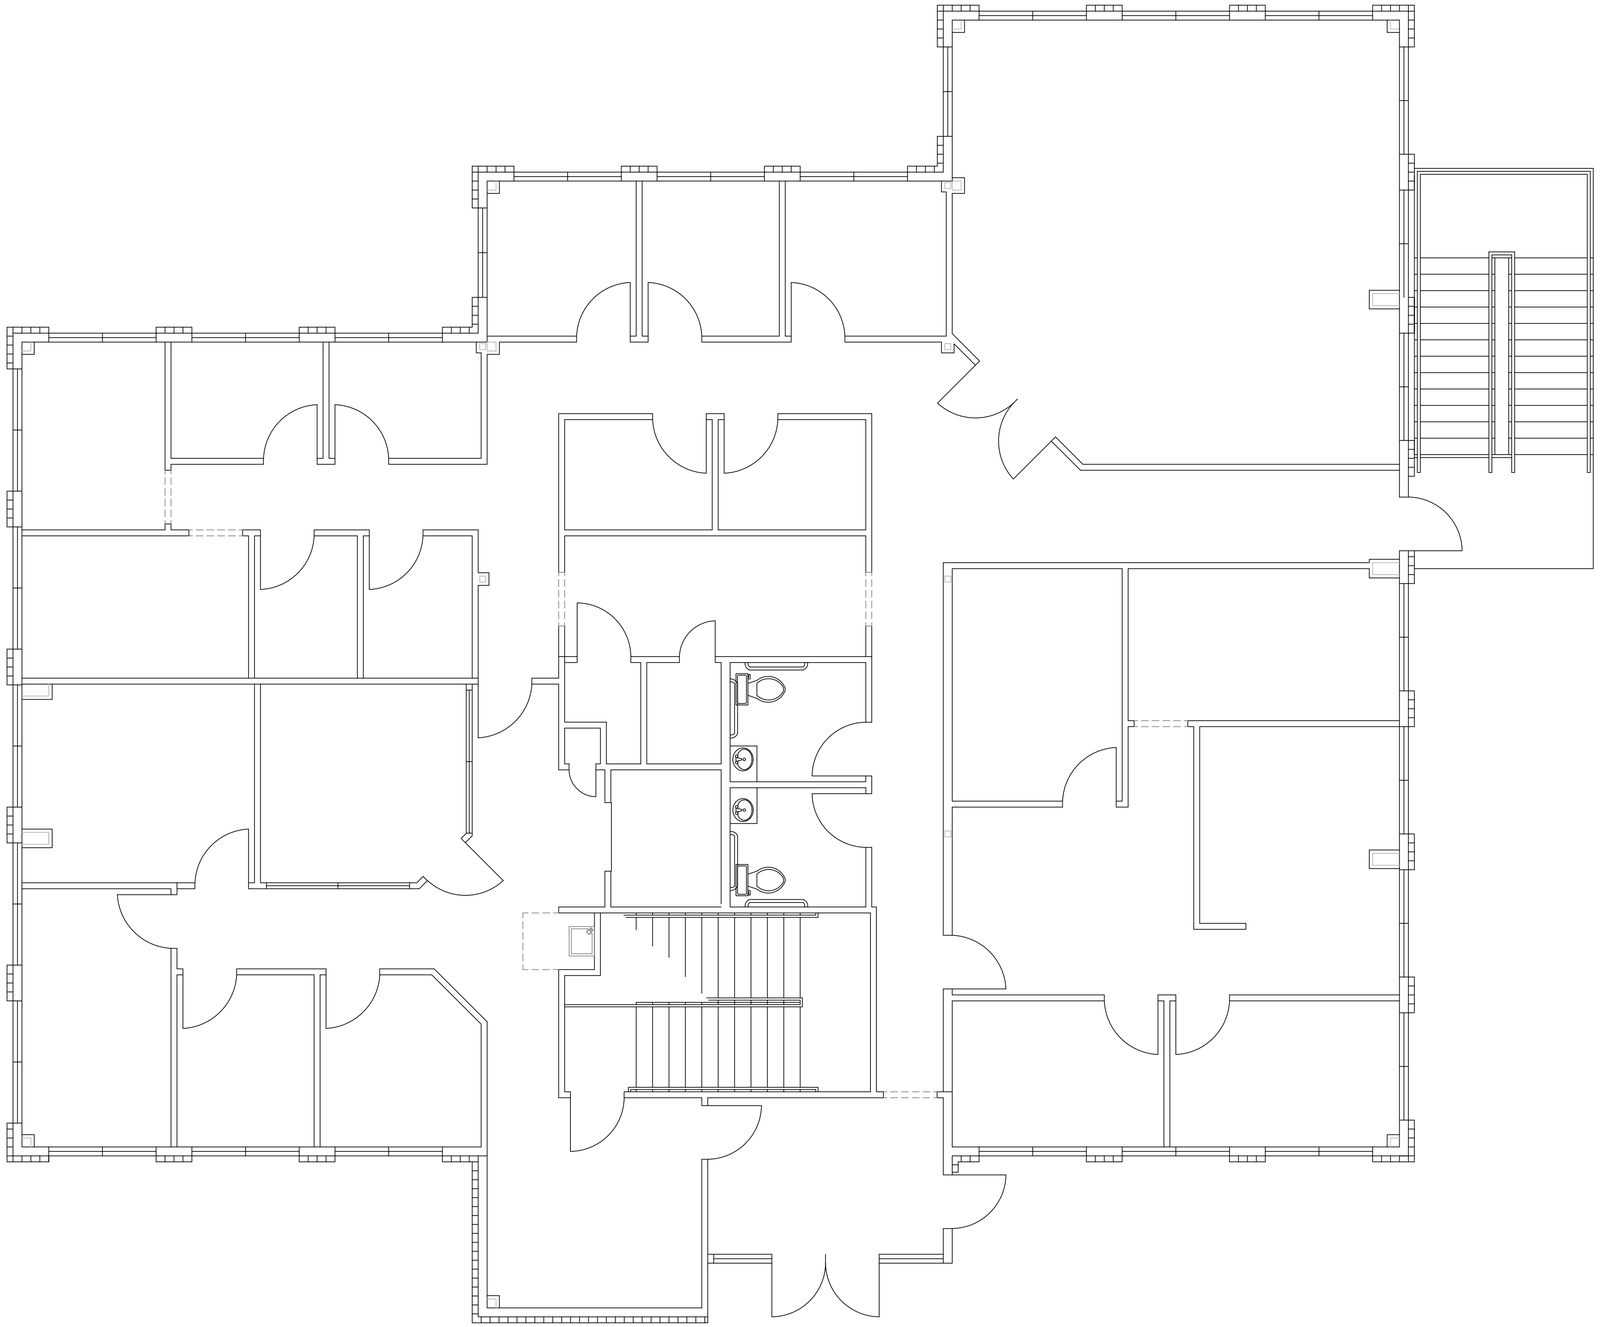

2 SECOND FLOOR PLAN
SCALE: 1/8"= 1'-0"

SECOND FLOOR

DAMMON
ENGINEERING, INC.
LOUISIANA & MISSISSIPPI
www.dammonengineering.com
info@dammonengineering.com
PH: 985.649.5832
Chief Engineer: Brian Mistich, PE
5544 Lake Tree Trail
Slidell, LA 70458

#	DESCRIPTION	DATE
	REVISIONS	

SEAL:

EXISTING BUILDING LAYOUT

ENGEL & VOLKERS SLIDELL

320 OAK HARBOR BLVD.
SLIDELL, LA. 70458

JOB No:	2024
DATE:	04-29-2024
DRAWN BY:	CASD
CHECKED BY:	JMS

THE IDEAS CONTAINED ON THESE PLANS ARE THE PROPERTY OF DAMMON ENGINEERING, INC. AND SHALL NOT BE USED IN WHOLE OR IN PART FOR ANY OTHER PROJECT WITHOUT THE EXPRESS WRITTEN CONSENT OF DAMMON ENGINEERING, INC. ANY UNAUTHORIZED USE OF THESE PLANS SHALL BE AT THE SOLE RISK OF THE USER.

SHEET TITLE:
SECOND FLOOR PLAN

DRAWING NUMBER:
A102

SHEET No: 2 of 2