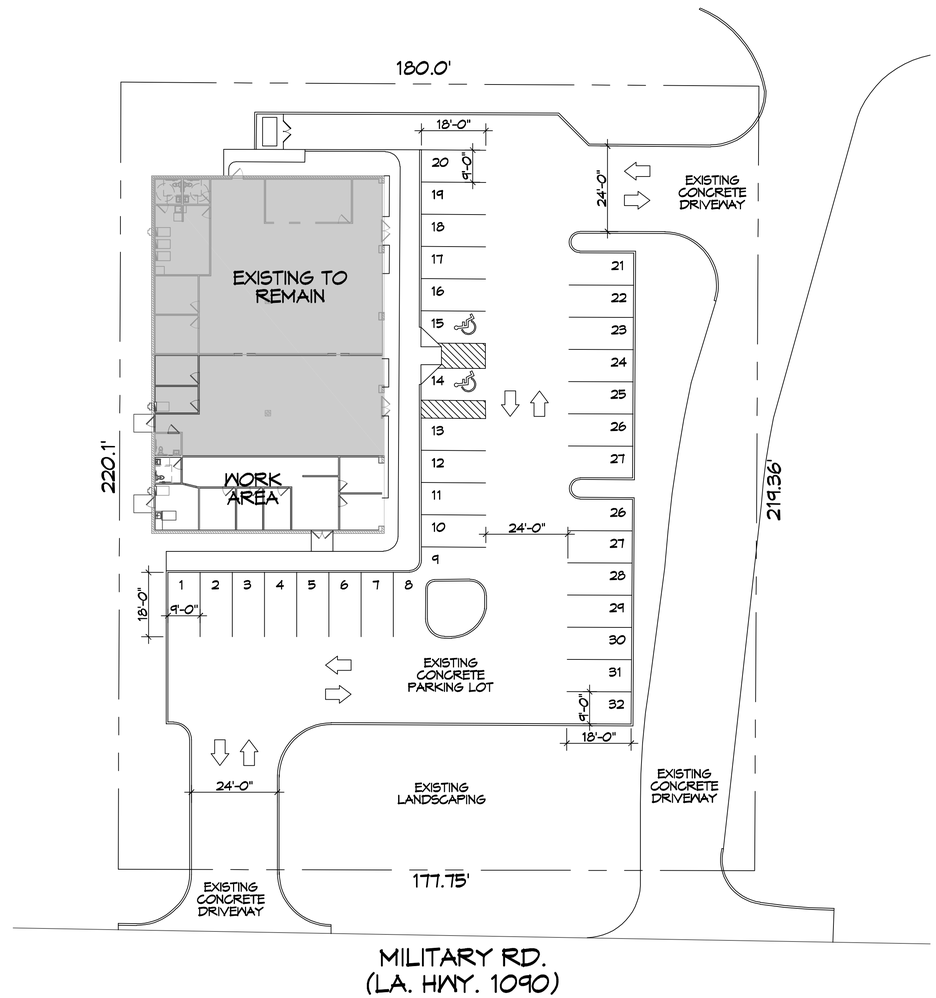

1 EXISTING SITE PLAN

SCALE: 1" = 20'-0"

DAMMON ENGINEERING, INC.
LOUISIANA & MISSISSIPPI
Chief Engineer: Brian Mistich, PE
554 Old Spanish Trail
Slidell, LA 70458
www.dammonengineering.com
info@dammonengineering.com
PH: 985.649.5832

#	DESCRIPTION	DATE
1		

REVISIONS

SEAL:

RENOVATION SUITE 3

SOUTHERN AMBIT INSURANCE

1071 SOUTH MILITARY RD.
SLIDELL, LA 70461

JOB No:	2021	DATE:	12-30-2021
DRAWN BY:	CKD	CHECKED BY:	JMS

THIS DRAWING IS AN INSTRUMENT OF SERVICE, IS THE PROPERTY OF DAMMON ENGINEERING, AND MUST BE RETURNED UPON REQUEST. THE REPRODUCTION, ALTERATION OR USE OF THIS DRAWING FOR ANY PURPOSE OTHER THAN THE PROJECT FOR WHICH IT WAS PREPARED IS PROHIBITED WITHOUT WRITTEN CONSENT OF DAMMON ENGINEERING. THIS DRAWING IS PROVIDED TO THE OWNER FOR INFORMATION AND USE ON THE PROJECT ONLY, AND IS TO BE RETURNED UPON REQUEST.

SHEET TITLE:
EXISTING SITE PLAN

DRAWING NUMBER:

C101

SHEET No: 3 of 7