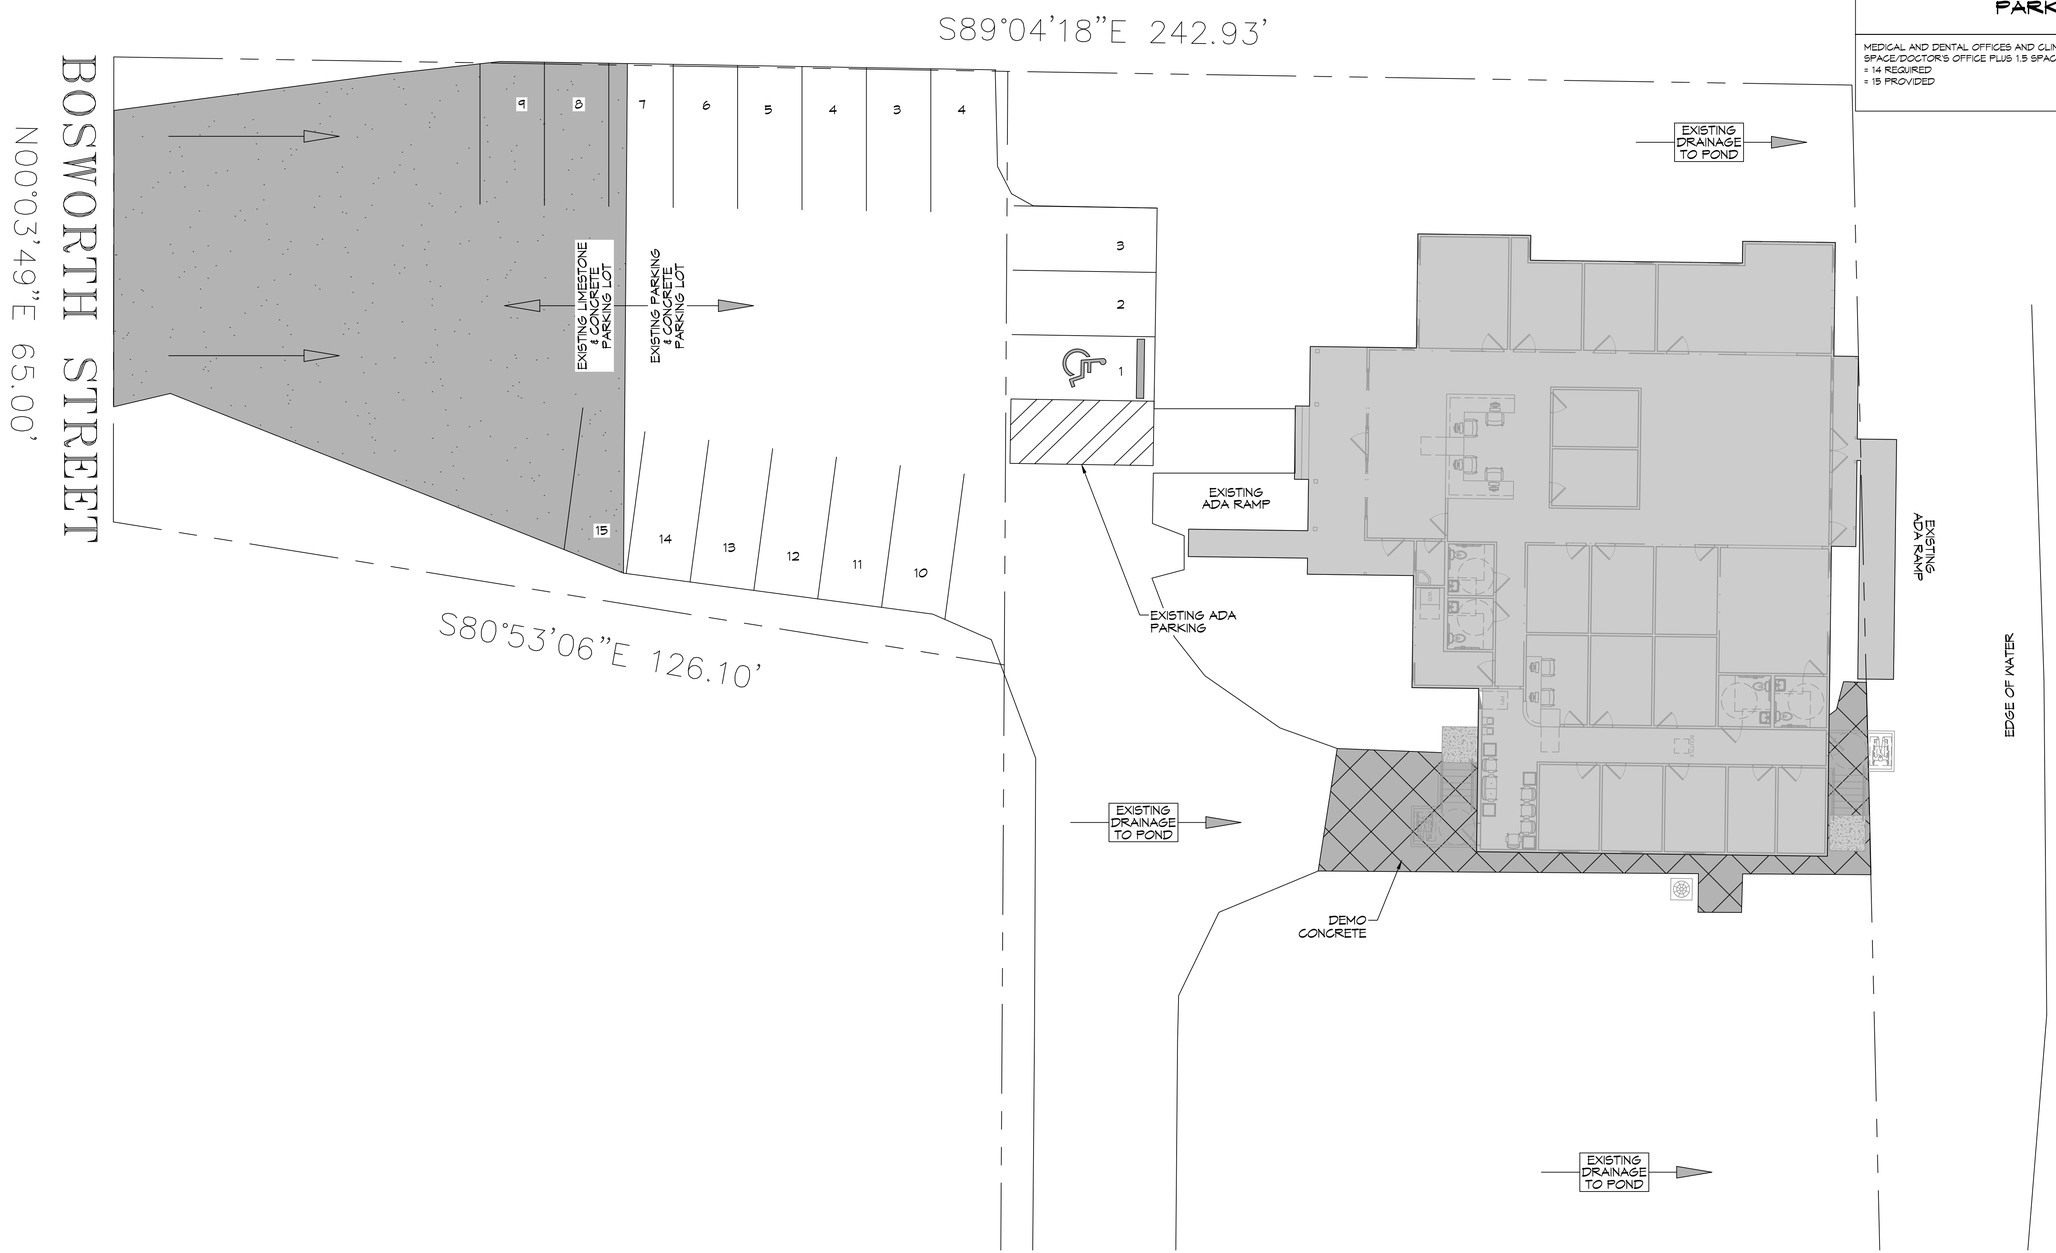

N

6 SITE PLAN

SCALE: 1" = 10'-0"

PLANNING

ZONED C-2 COMMERCIAL DISTRICT

PARKING

MEDICAL AND DENTAL OFFICES AND CLINICS - 1 SPACE/DOCTOR'S OFFICE PLUS 1.5 SPACE/EXAM ROOM.
= 14 REQUIRED
= 15 PROVIDED

DAMMON ENGINEERING, INC.
LOUISIANA & MISSISSIPPI
www.dammonengineering.com
info@dammonengineering.com
PH: 985.649.5832
Chief Engineer: Brian Mistich, PE
554 Old Spanish Trail
Slidell, LA 70458

#	DESCRIPTION	DATE

REVISIONS

SEAL:

LA HEALTH SOLUTIONS

5664-54 BOSWORTH ST.
SLIDELL, LA 70458

JOB No:	
DATE:	06-13-2022
DRAWN BY:	CKD
CHECKED BY:	JMS

This drawing is the property of Dammon Engineering, and no part thereof shall be used, reproduced or transferred to other parties without written permission. Drawings and specifications are instruments of service and shall remain the property of Dammon Engineering, and no part thereof shall be used for any purpose not specifically agreed to in writing by Dammon Engineering. Contractor shall verify all dimensions, conditions and specifications prior to commencement of work. Do not scale drawings. Report any errors, omissions or conflicts to Dammon Engineering. Failure to do so will be at contractor's own risk.

SHEET TITLE:
SITE PLAN

DRAWING NUMBER:
C101

SHEET No: 3 of 13