


6 PARTIAL SITE PLAN
SCALE: 1" = 10'-0"

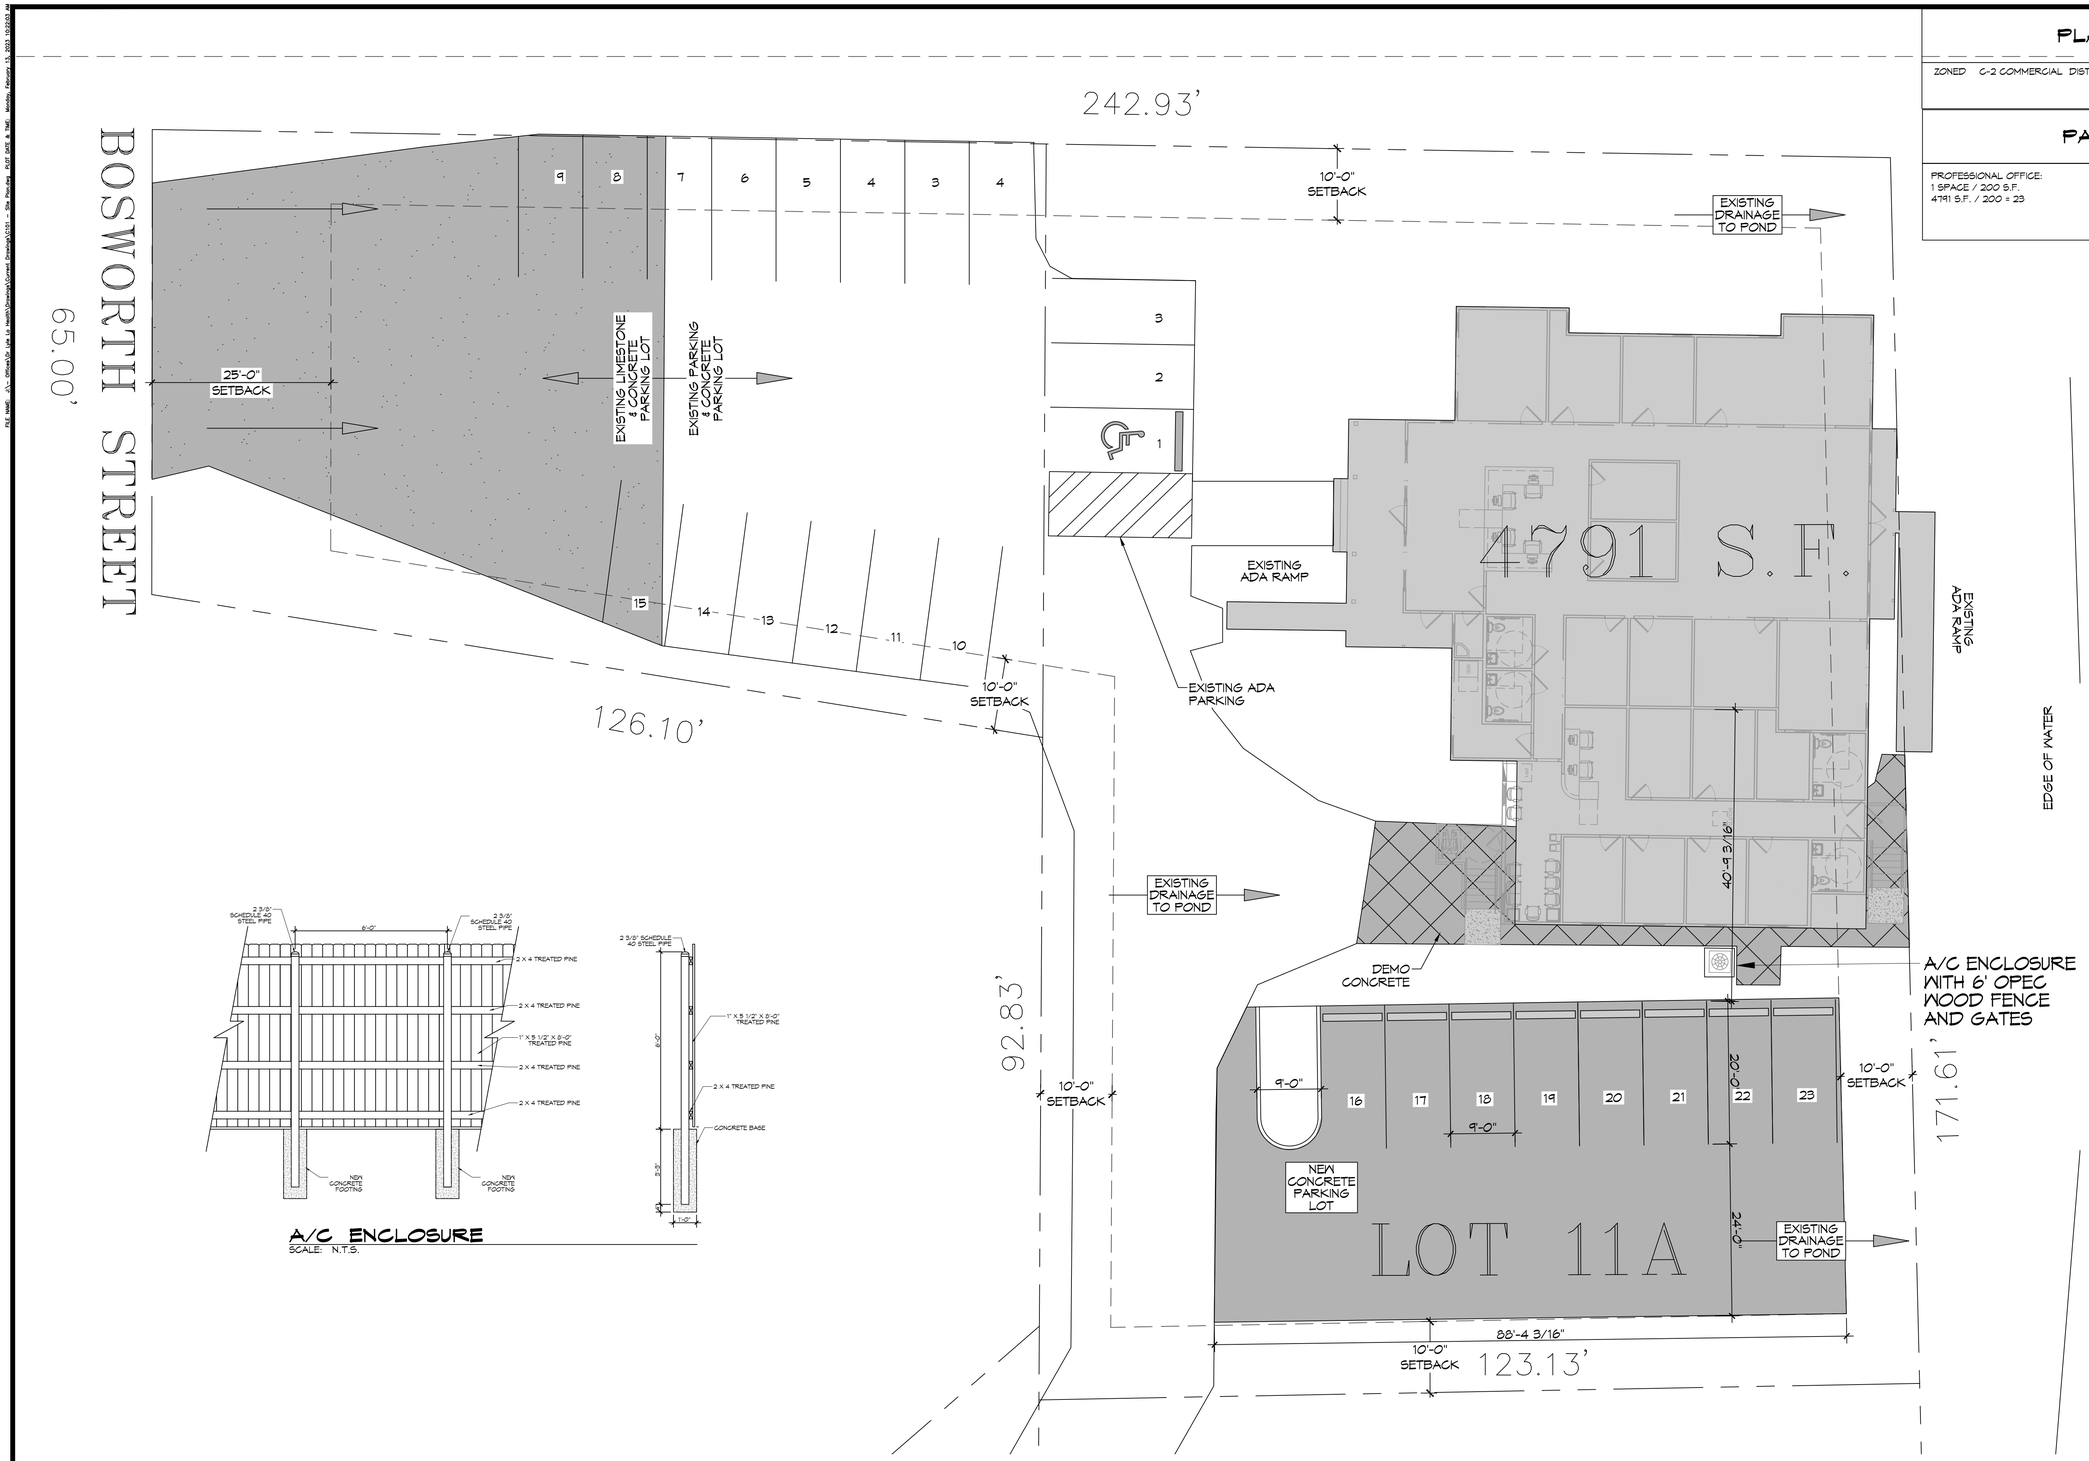


A/C ENCLOSURE
SCALE: N.T.S.

## PLANNING

ZONED C-2 COMMERCIAL DISTRICT

## PARKING

PROFESSIONAL OFFICE:
1 SPACE / 200 S.F.
4791 S.F. / 200 = 23


DAMMON ENGINEERING, INC.
LOUISIANA & MISSISSIPPI
www.dammonengineering.com
info@dammonengineering.com
PH: 985.649.5832

Chief Engineer: Brian Mistich, PE
554 Old Spanish Trail
Slidell, LA 70458


| # | DESCRIPTION | DATE |
|---|---|---|
| | | |

REVISIONS

SEAL:
STATE OF LOUISIANA
BRIAN A. MISTICH
License No. 30187
PROFESSIONAL ENGINEER
11/18/2022

LA HEALTH SOLUTIONS

5662-34 BOSWORTH ST.
SLIDELL, LA 70458

| | |
|---|---|
| DATE: | 02-15-2023 |
| CHECKED BY: | JMS |
| DRAWN BY: | CKD |
| JOB No: | |


The drawings and specifications, ideas and arrangements represented thereon are the property of Dammon Engineering, and no part thereof shall be used, copied or reproduced in any form without the written consent of Dammon Engineering. Dammon Engineering, Inc. Assumes no responsibility for any changes made to specifications and construction without our knowledge and consent.


SHEET TITLE:
SITE PLAN

DRAWING NUMBER:
C101

SHEET No: 3 of 13