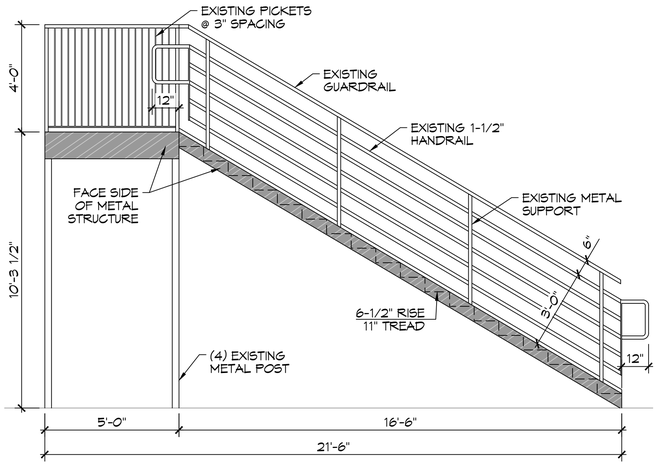

2 LEVEL TWO STAIR PLAN
SCALE: 3/8"= 1'-0" EXISTING

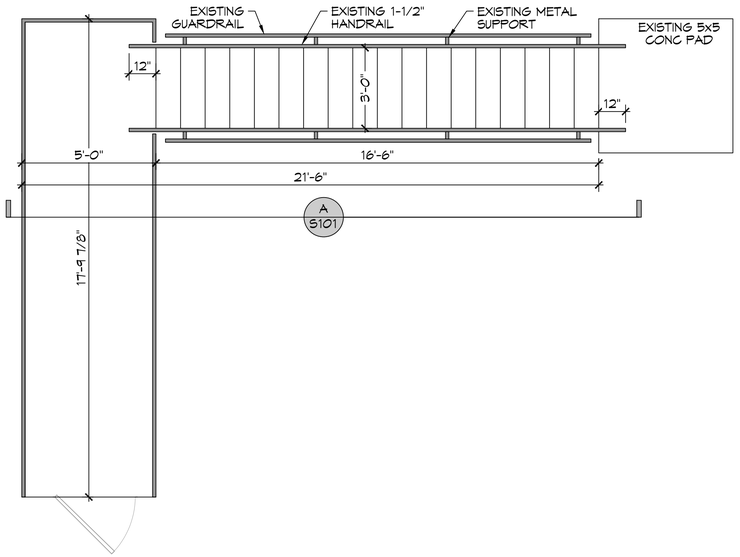

A S101 | A101 LEVEL TWO STAIR PLAN
SCALE: 3/8" = 1'-0" EXISTING

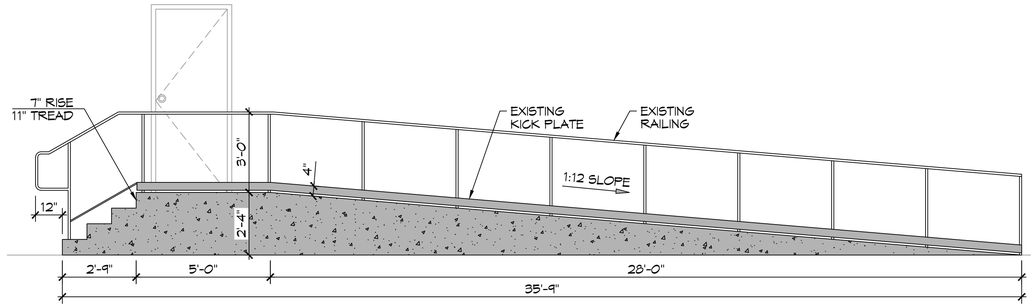

3 REAR STAIR & RAMP ELEVATION
SCALE: 3/8"= 1'-0" EXISTING

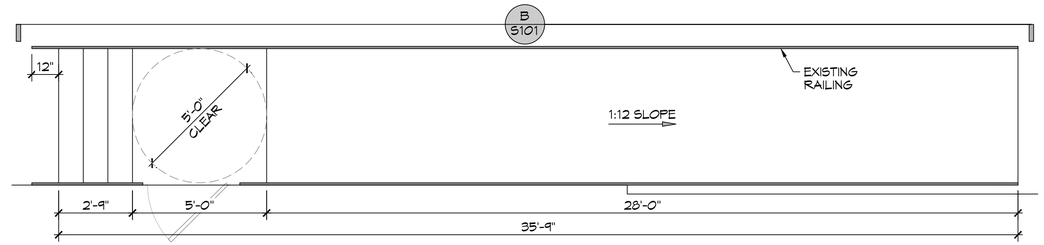

B S101 | A101 REAR STAIR & RAMP PLAN
SCALE: 3/8" = 1'-0" EXISING

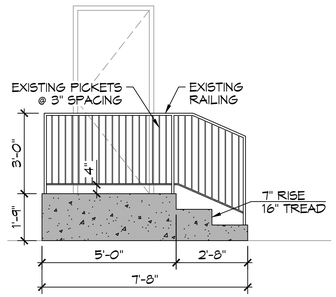

4 SIDE STAIR ELEVATION
SCALE: 3/8"= 1'-0" EXISTING

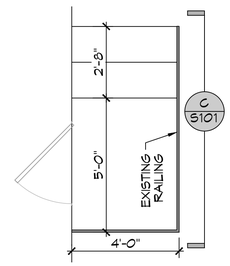

C S101 | A101 SIDE STAIR PLAN
SCALE: 3/8" = 1'-0" EXISTING

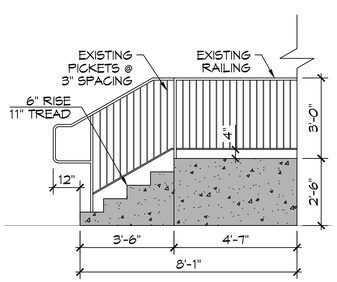

5 FRONT STAIR ELEVATION
SCALE: 3/8"= 1'-0" EXISTING

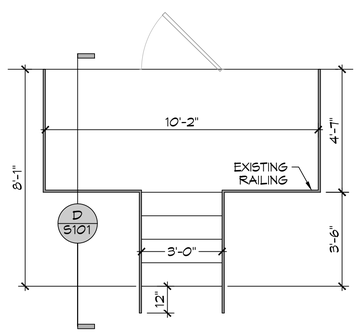

D S101 | A101 FRONT STAIR PLAN
SCALE: 3/8" = 1'-0" EXISTING

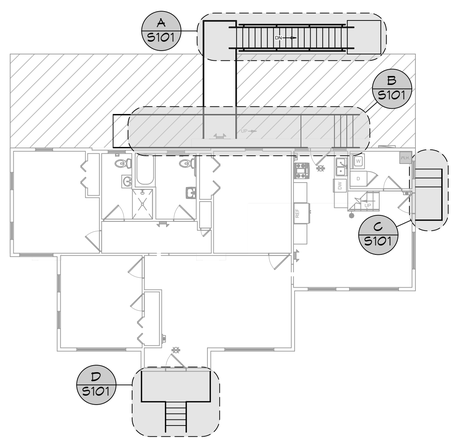

EXISTING KEY PLAN
SCALE: 3/32"= 1'-0"

DAMMON ENGINEERING, INC.
LOUISIANA & MISSISSIPPI
www.dammonengineering.com
info@dammonengineering.com
PH: 985.649.5832
Chief Engineer: Brian Mistich, PE
Sheet Drawn By: T. Trail
Slidell, LA 70458

REVISIONS

#	DESCRIPTION	DATE

SEAL:

EXISTING BUILDING

MIDWIFE GRACE COLLECTIVE

340 BRAKEFIELD ST
SLIDELL, LA 70458

JOB No:	2022
DATE:	08-25-2022
DRAWN BY:	TNT
CHECKED BY:	CAD

THIS DRAWING AND SPECIFICATION IS THE PROPERTY OF DAMMON ENGINEERING, INC. AND SHALL NOT BE REPRODUCED IN WHOLE OR IN PART WITHOUT PERMISSION OF DAMMON ENGINEERING, INC. THIS DRAWING AND SPECIFICATION SHALL NOT BE USED FOR ANY PURPOSE OTHER THAN THE WORK SPECIFIED HEREIN. THE PROJECT FOR WHICH THIS DRAWING HAS BEEN PREPARED AND DEVELOPED, WITHOUT WRITTEN CONSENT OF DAMMON ENGINEERING, INC. SHALL BE DEEMED TO BE THE PROJECT SPECIFIED HEREIN. ALL RIGHTS ARE RESERVED.

SHEET TITLE:
EXISTING ADA RAMP & STAIR PLAN

DRAWING NUMBER:

S101

SHEET No: 4 of 1