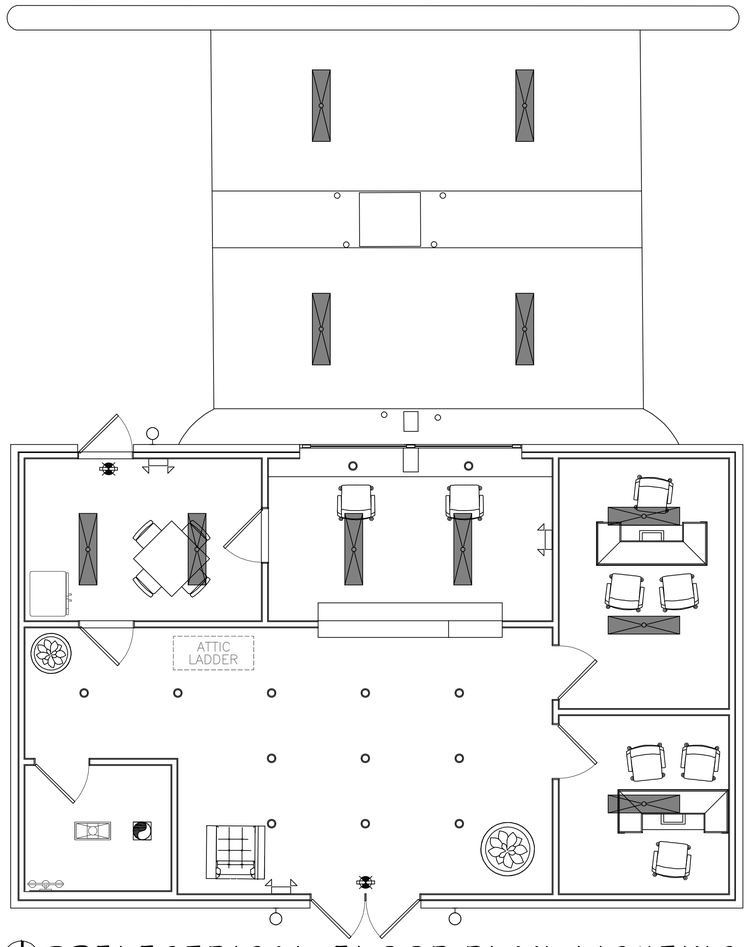

23 ELECTRICAL FLOOR PLAN-LIGHTING
SCALE: 1/4"=1'-0"

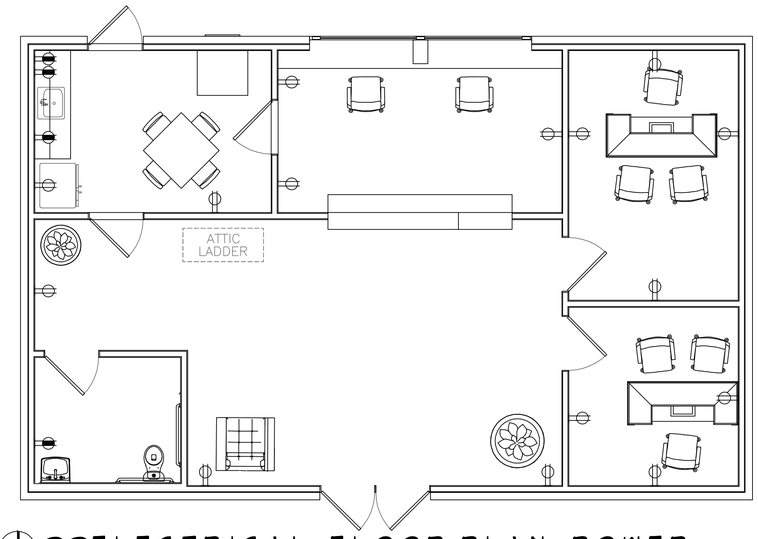

22 ELECTRICAL FLOOR PLAN-POWER
SCALE: 1/4"=1'-0"

DAMMON ENGINEERING, INC.
LOUISIANA & MISSISSIPPI
Chief Engineer: Brian Mistich, PE
554 Old Spanish Trail
Slidell, LA 70458
www.dammonengineering.com
info@dammonengineering.com
PH: 985.649.5832

REVISIONS

#	DESCRIPTION	DATE

SEAL:

NEW OFFICE BUILDING
ST. TAMMANY FEDERAL CREDIT UNION
21464 KOOP DRIVE
MANDEVILLE, LA

JOB No:	2022	DATE:	03-22-2022
DRAWN BY:	CKD	CHECKED BY:	CKD

This drawing and all other drawings, specifications, plans, and other documents prepared by Dammon Engineering, Inc. and other consultants, are the property of Dammon Engineering, Inc. and shall remain the property of Dammon Engineering, Inc. and shall be returned upon the completion of the project. Any reproduction or distribution of these documents or any part thereof without written consent of Dammon Engineering, Inc. is prohibited. Any alteration of these documents or any part thereof without written consent of Dammon Engineering, Inc. is prohibited. Any use of these documents for any purpose other than the project for which they were prepared and developed without written consent of Dammon Engineering, Inc. is prohibited. Any violation of these restrictions will be prosecuted to the full extent of the law.

SHEET TITLE:

POWER AND LIGHTING PLAN

DRAWING NUMBER:

E101

SHEET No: of X