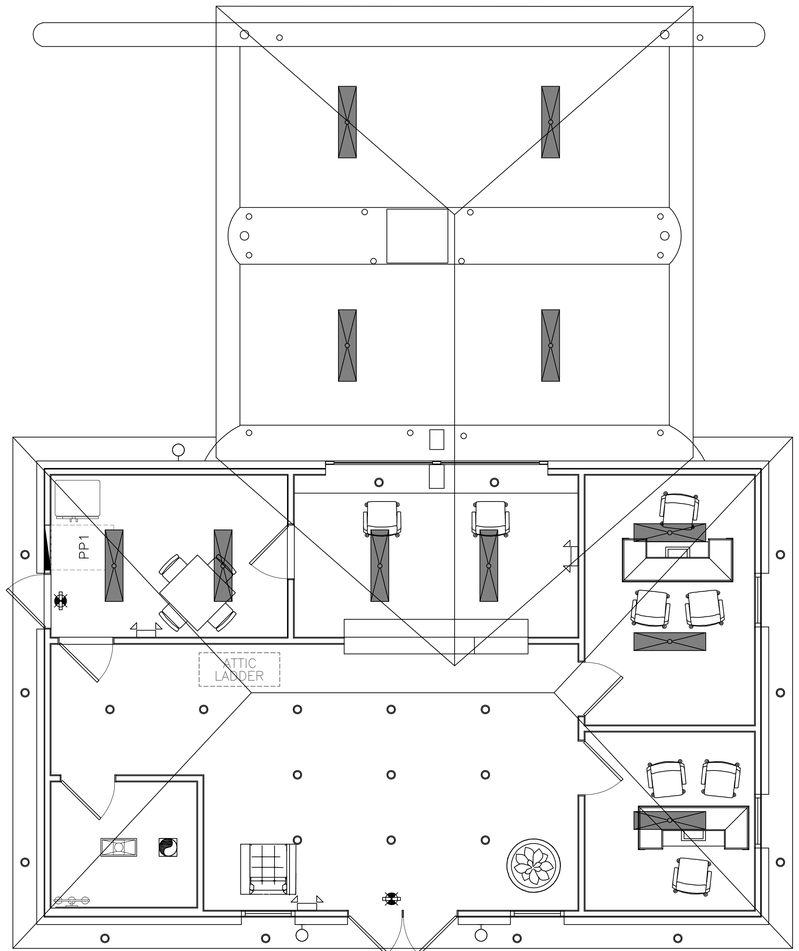

23 ELECTRICAL FLOOR PLAN-LIGHTING
SCALE: 1/4"=1'-0"

DAMMON ENGINEERING, INC.
LOUISIANA & MISSISSIPPI
Chief Engineer: Brian Mistich, PE
5545 Cypress Creek Trail
Slidell, LA 70458
www.dammonengineering.com
info@dammonengineering.com
PH: 985.649.5832

REVISIONS

#	DESCRIPTION	DATE

SEAL:

NEW OFFICE BUILDING
ST. TAMMANY FEDERAL CREDIT UNION
21464 KOOP DRIVE
MANDEVILLE, LA.

JOB No: 2022
DATE: 03-22-2022
DRAWN BY: CKD
CHECKED BY: CKD

THIS DOCUMENT IS PROPERTY OF DAMMON ENGINEERING, INC. AND MAY NOT BE REPRODUCED IN WHOLE OR IN PART, BY ANY MEANS WHATSOEVER, NOR SHALL IT BE LOANED OUT OR DISCLOSED TO ANY OTHER PERSONS OR ENTITIES WITHOUT THE WRITTEN CONSENT OF DAMMON ENGINEERING, INC. THIS DOCUMENT IS THE PROPERTY OF THE OWNER FOR WHOM IT WAS PREPARED FOR THE SPECIFIC PROJECT FOR WHICH IT HAS BEEN PREPARED AND AMENDED WITHOUT WRITTEN CONSENT OF DAMMON ENGINEERING, INC. IS PROHIBITED AND ANY REUSE WITHOUT WRITTEN VERIFICATION OR ADAPTATION BY DAMMON ENGINEERING, INC. WILL BE AT THE OWNER'S SOLE RISK.

SHEET TITLE:
POWER AND LIGHTING PLAN

DRAWING NUMBER:
E101

SHEET No: of X