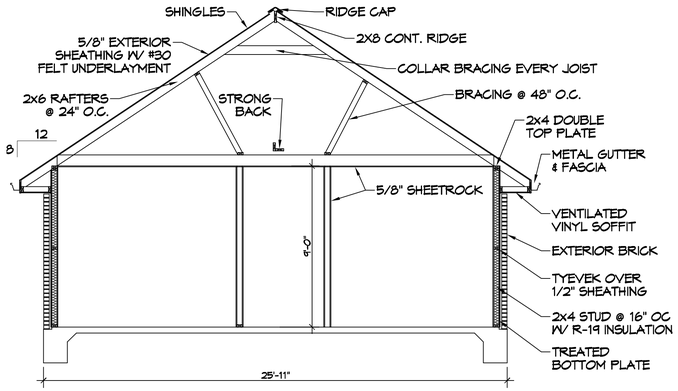

15 BUILDING SECTION
SCALE: 1/4"= 1'-0"

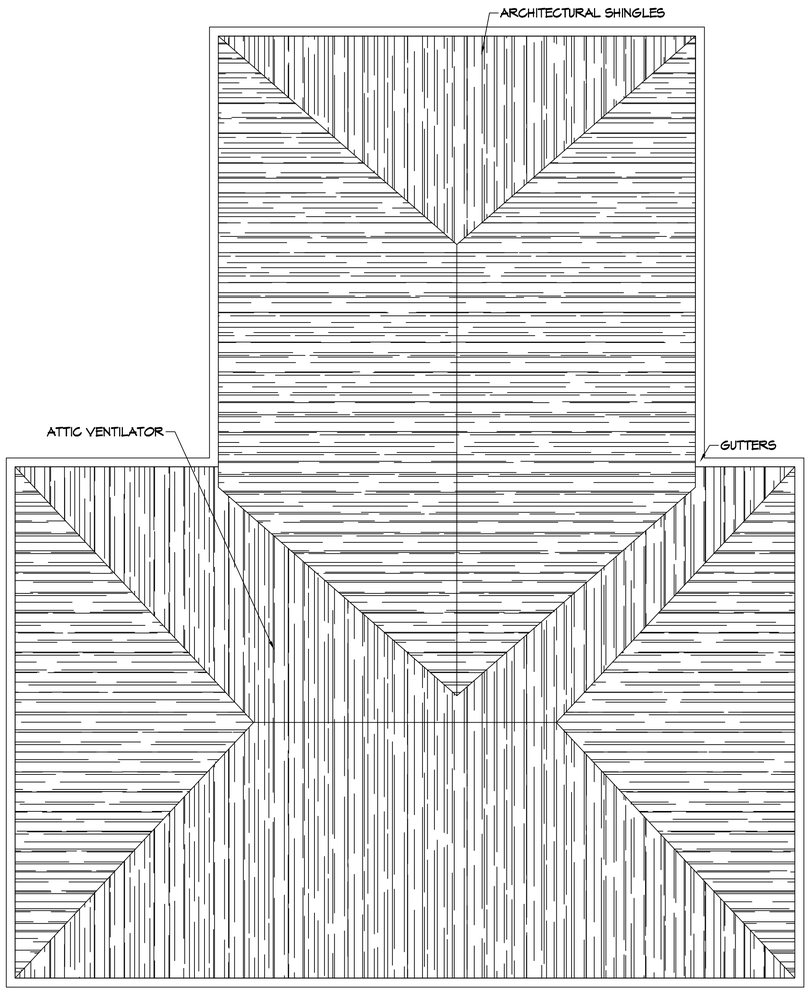

16 ROOF PLAN
SCALE: 1/4"= 1'-0"

DAMMON ENGINEERING, INC.
LOUISIANA & MISSISSIPPI

www.dammonengineering.com
info@dammonengineering.com
PH: 985.649.5832

Chief Engineer: Brian Mistich, PE
5544 Crown Trail
Slidell, LA 70458

REVISIONS

#	DESCRIPTION	DATE

SEAL:

NEW OFFICE BUILDING
ST. TAMMANY FEDERAL CREDIT UNION
21464 KOOP DRIVE
MANDEVILLE, LA.

JOB No:	2022
DATE:	04-19-2022
DRAWN BY:	CAD
CHECKED BY:	JMS

The drawings, specifications and other documents prepared by Dammon Engineering, Inc. shall remain the property of Dammon Engineering, Inc. and shall not be loaned or copied in whole or in part without written permission of Dammon Engineering, Inc. These documents are not to be used for any purpose other than those agreed to by which, the have been prepared and developed without written consent of Dammon Engineering, Inc. Visual contact with these documents shall constitute conclusive evidence of acceptance of these restrictions.

SHEET TITLE:
SECTION
AND ROOF PLAN

DRAWING NUMBER:
A103

SHEET No: 9 of X

FILE NAME: J:_ Office\20_Tammany FCU Gonzales Drive Mandeville Branch\Drawings\Current Drawings\A103 - Section and Roof Plan.dwg PLOT DATE & TIME: Tuesday, April 19, 2022 3:31:48 PM