11 BUILDING SECTION
SCALE: 3/8"= 1'-0"

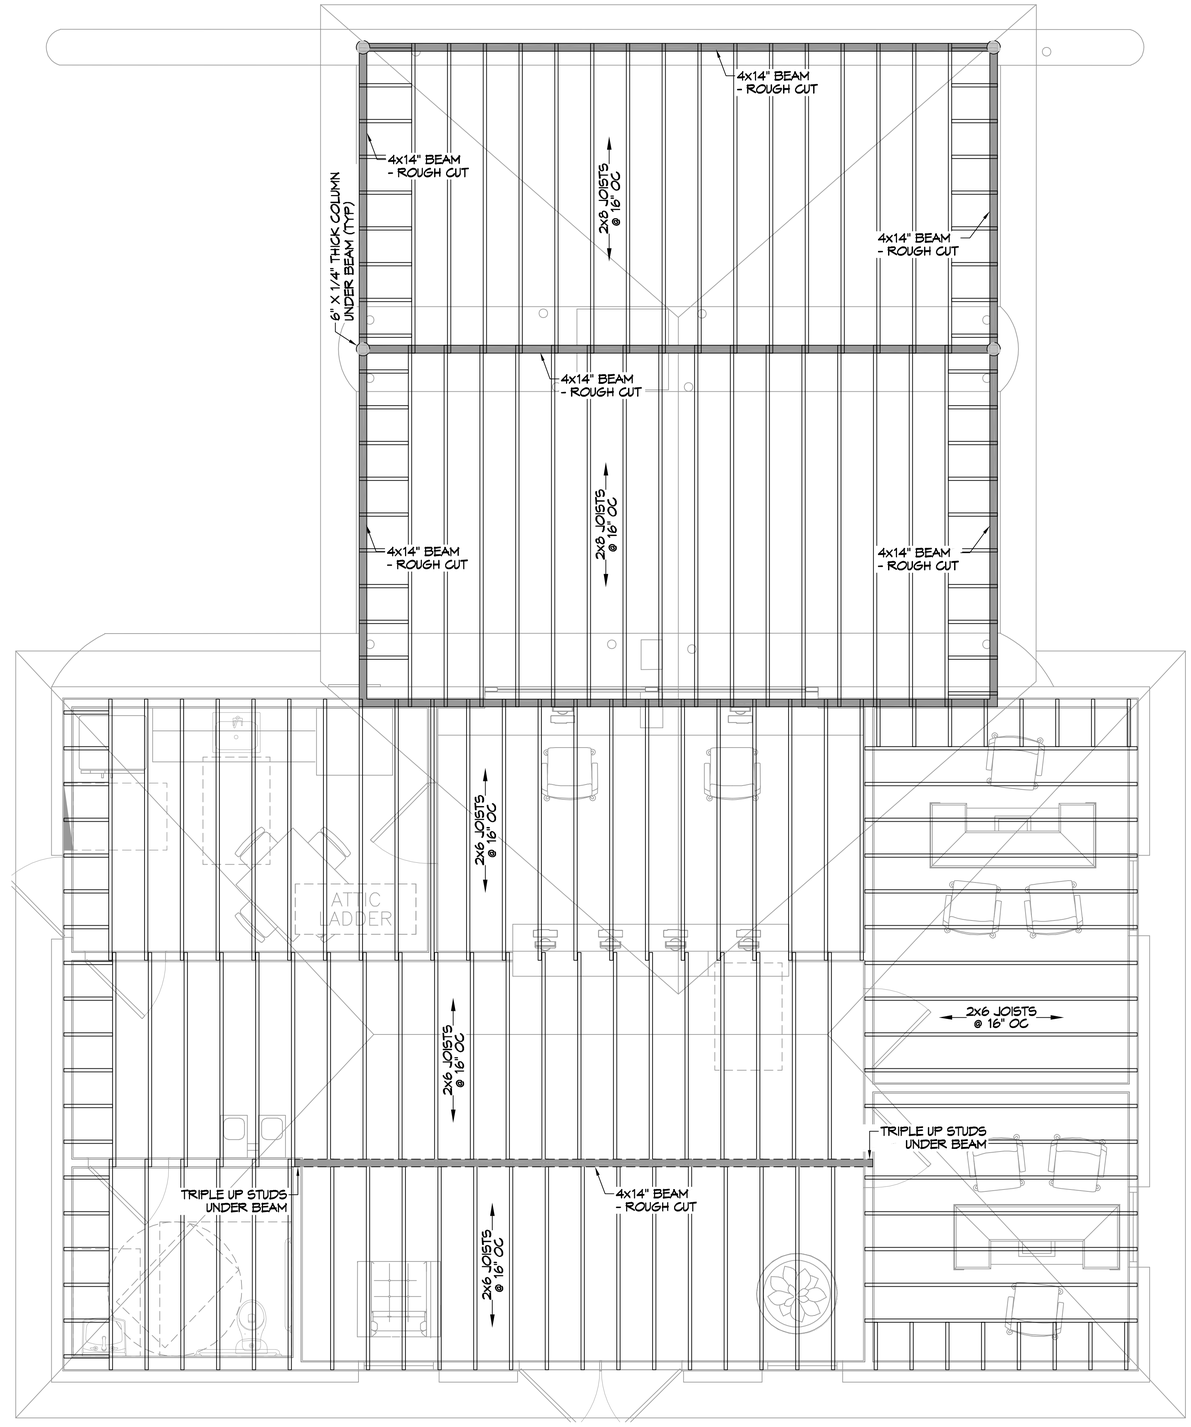

12 CEILING FRAMING PLAN
SCALE: 3/8"= 1'-0"

DAMMON ENGINEERING, INC.
LOUISIANA & MISSISSIPPI
www.dammonengineering.com
info@dammonengineering.com
PH: 985.649.5832
Chief Engineer: Brian Mistich, PE
5544 Highway Trail
Slidell, LA 70458

REVISIONS

#	DESCRIPTION	DATE

SEAL:
STATE OF LOUISIANA
BRIAN A. MISTICH
License No. 30187
PROFESSIONAL ENGINEER

NEW OFFICE BUILDING
ST. TAMMANY FEDERAL CREDIT UNION
21464 KOOP DRIVE
MANDEVILLE, LA.

DATE: 04-28-2022
JOB No: 2022
DRAWN BY: CAD
CHECKED BY: BAM

The data shown on this project is the property of Dammon Engineering. Reproduction, publication or use for any purpose other than those for which the data was prepared and developed without written consent of Dammon Engineering is prohibited. Any modifications made to this data without written consent of Dammon Engineering shall be at the user's sole risk and without liability to Dammon Engineering.

SHEET TITLE:
SECTION AND CEILING FRAMING PLAN

DRAWING NUMBER:
S102

SHEET No: 8 of 17

FILE NAME: J:\- Offices\St. Tammany FCU Glenda Route Mandeville Branch\Drawings\Current Drawings\S102 - Section and Ceiling Framing Plan.dwg PLOT DATE & TIME: Thursday, April 28, 2022 3:09:33 PM