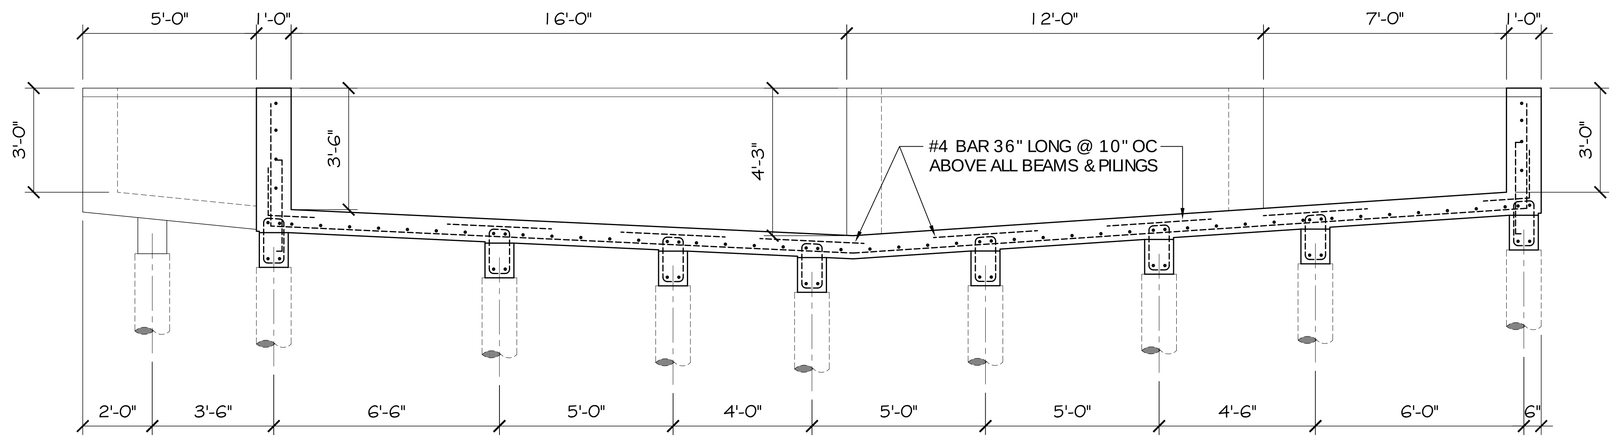

POOL CROSS-SECTION 1
SCALE: 3/8"= 1' S2 S3

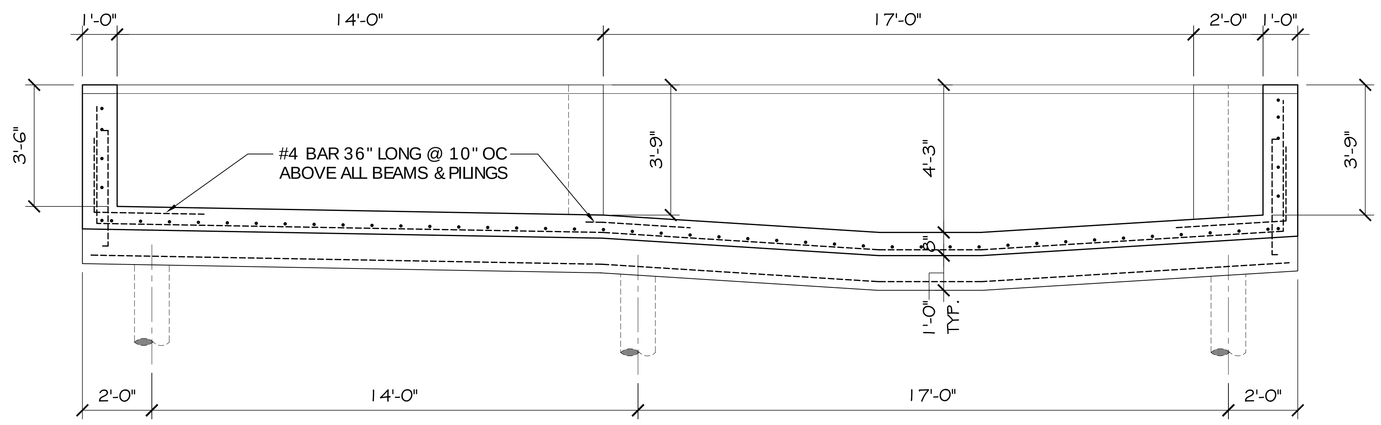

POOL CROSS-SECTION 2
SCALE: 3/8"= 1' S2 S3

DAMMON
ENGINEERING, INC.

CHIEF ENGINEER
EMMETT
DAMMON, P.E.

CHIEF ARCHITECT
ROBERT
WILTSE

554 OLD SPANISH TRAIL
SLIDELL, LA. 70458
OFFICE: 985-649-5832
FAX: 985-641-5950

WEBSITE:
WWW.DAMMONENGINEERING.COM

EMAIL:
DAMMONENG@BELLSOUTH.NET

ARCHITECTURE

ENGINEERING

STUDIES

PLANNING

INVESTIGATION

EXPERT WITNESS

"THE WOODLANDS" APARTMENTS
CHALMETTE, LA

ROTOLO CONSULTANTS, INCORPORATED
894 ROBERT BLVD.
SLIDELL, LA

POOL SECTIONS

REV:

SCALE: AS NOTED

JOB#: 2103A

DATE: 04-15-11

SHEET

S-3

OF