10 lf - (2) 30" Grills

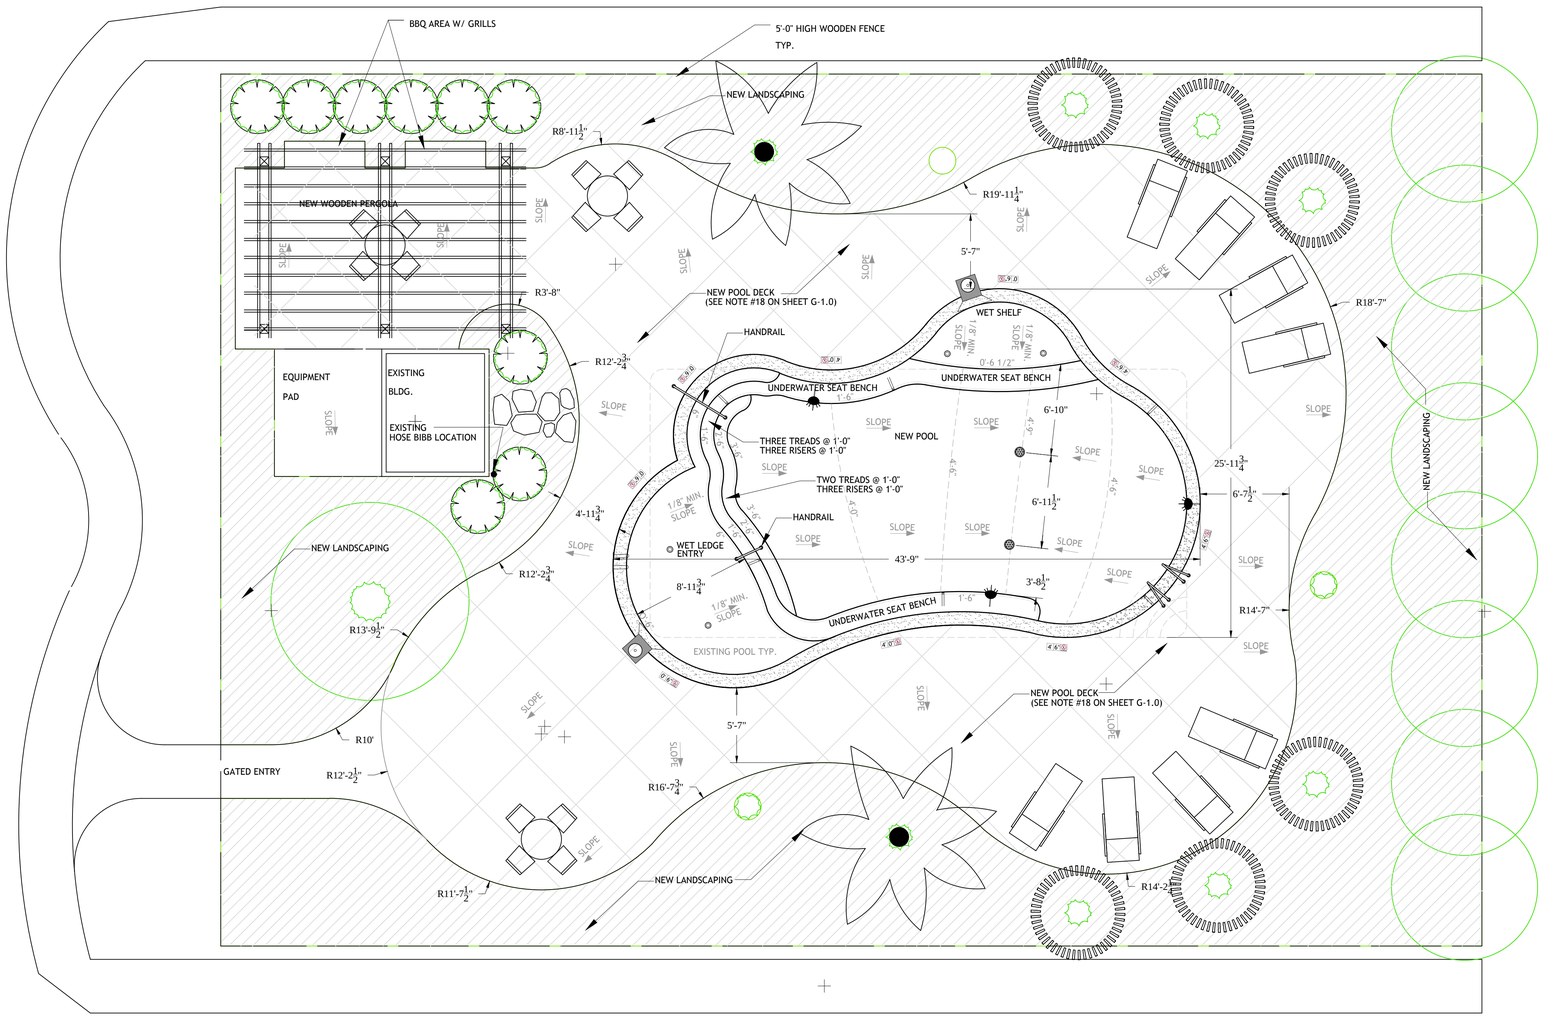

1 DM-1.0 DEMOLITION & NEW CONSTRUCTION PLAN

SCALE: 3/16" = 1'-0"

PLAN SYMBOL LEGEND

- LADDER RAILS WITH ANCHORS AND ESCUTCHEON PLATES
- POOL ENTRY HANDRAILS
- EYEBALL WALL RETURN INLETS
- UNDERWATER POOL LIGHTS
- POOL SKIMMER RETURNS
- POOL MAIN DRAINS (GRATE AND SUMP ASSEMBLY)
- POOL DEPTH MARKERS AND NO DIVING SYMBOLS
- OVER FLOW INLET / WATER SUPPLY INLET

STATE OF LOUISIANA
BRIAN A. BISTICH
6/11/2015

DAMMON ENGINEERING, INC.
Architects & Engineers
554 Old Spanish Trail Slidell, LA 70458 985-649-5832

FILE: –

XREFS: –

RCI LANDSCAPE • MAINTENANCE • CONSTRUCTION

894 ROBERT BOULEVARD
SLIDELL, LOUISIANA 70458
PH. 985-643-2427
FAX 985-643-2691
RROTOLO@ROTOLOCONSULTANTS.COM

LAKEWOOD MANOR APARTMENTS

LAKE AVENUE
METAIRIE, LA.

Copyright 2015 © Rotolo Consultants Inc.
These drawings or parts thereof, may not be reproduced in any form, by any method, for any purpose, without prior written consent from Rotolo Consultants Inc.

Contact: Rod Rotolo 985.643.2427

Project No: 82-14080-LA

Revisions:

No:	Date:	Description:
01	5-27-2015	REVISIONS PER BOH LTR

Date: 3/17/2015

Drawn: TJH

Checked: MR

Sheet Title:

PROPOSED NEW CONSTRUCTION/ DEMOLITION PLAN

Drawing No.

DM-1.0

Sheet No.
2 of 6