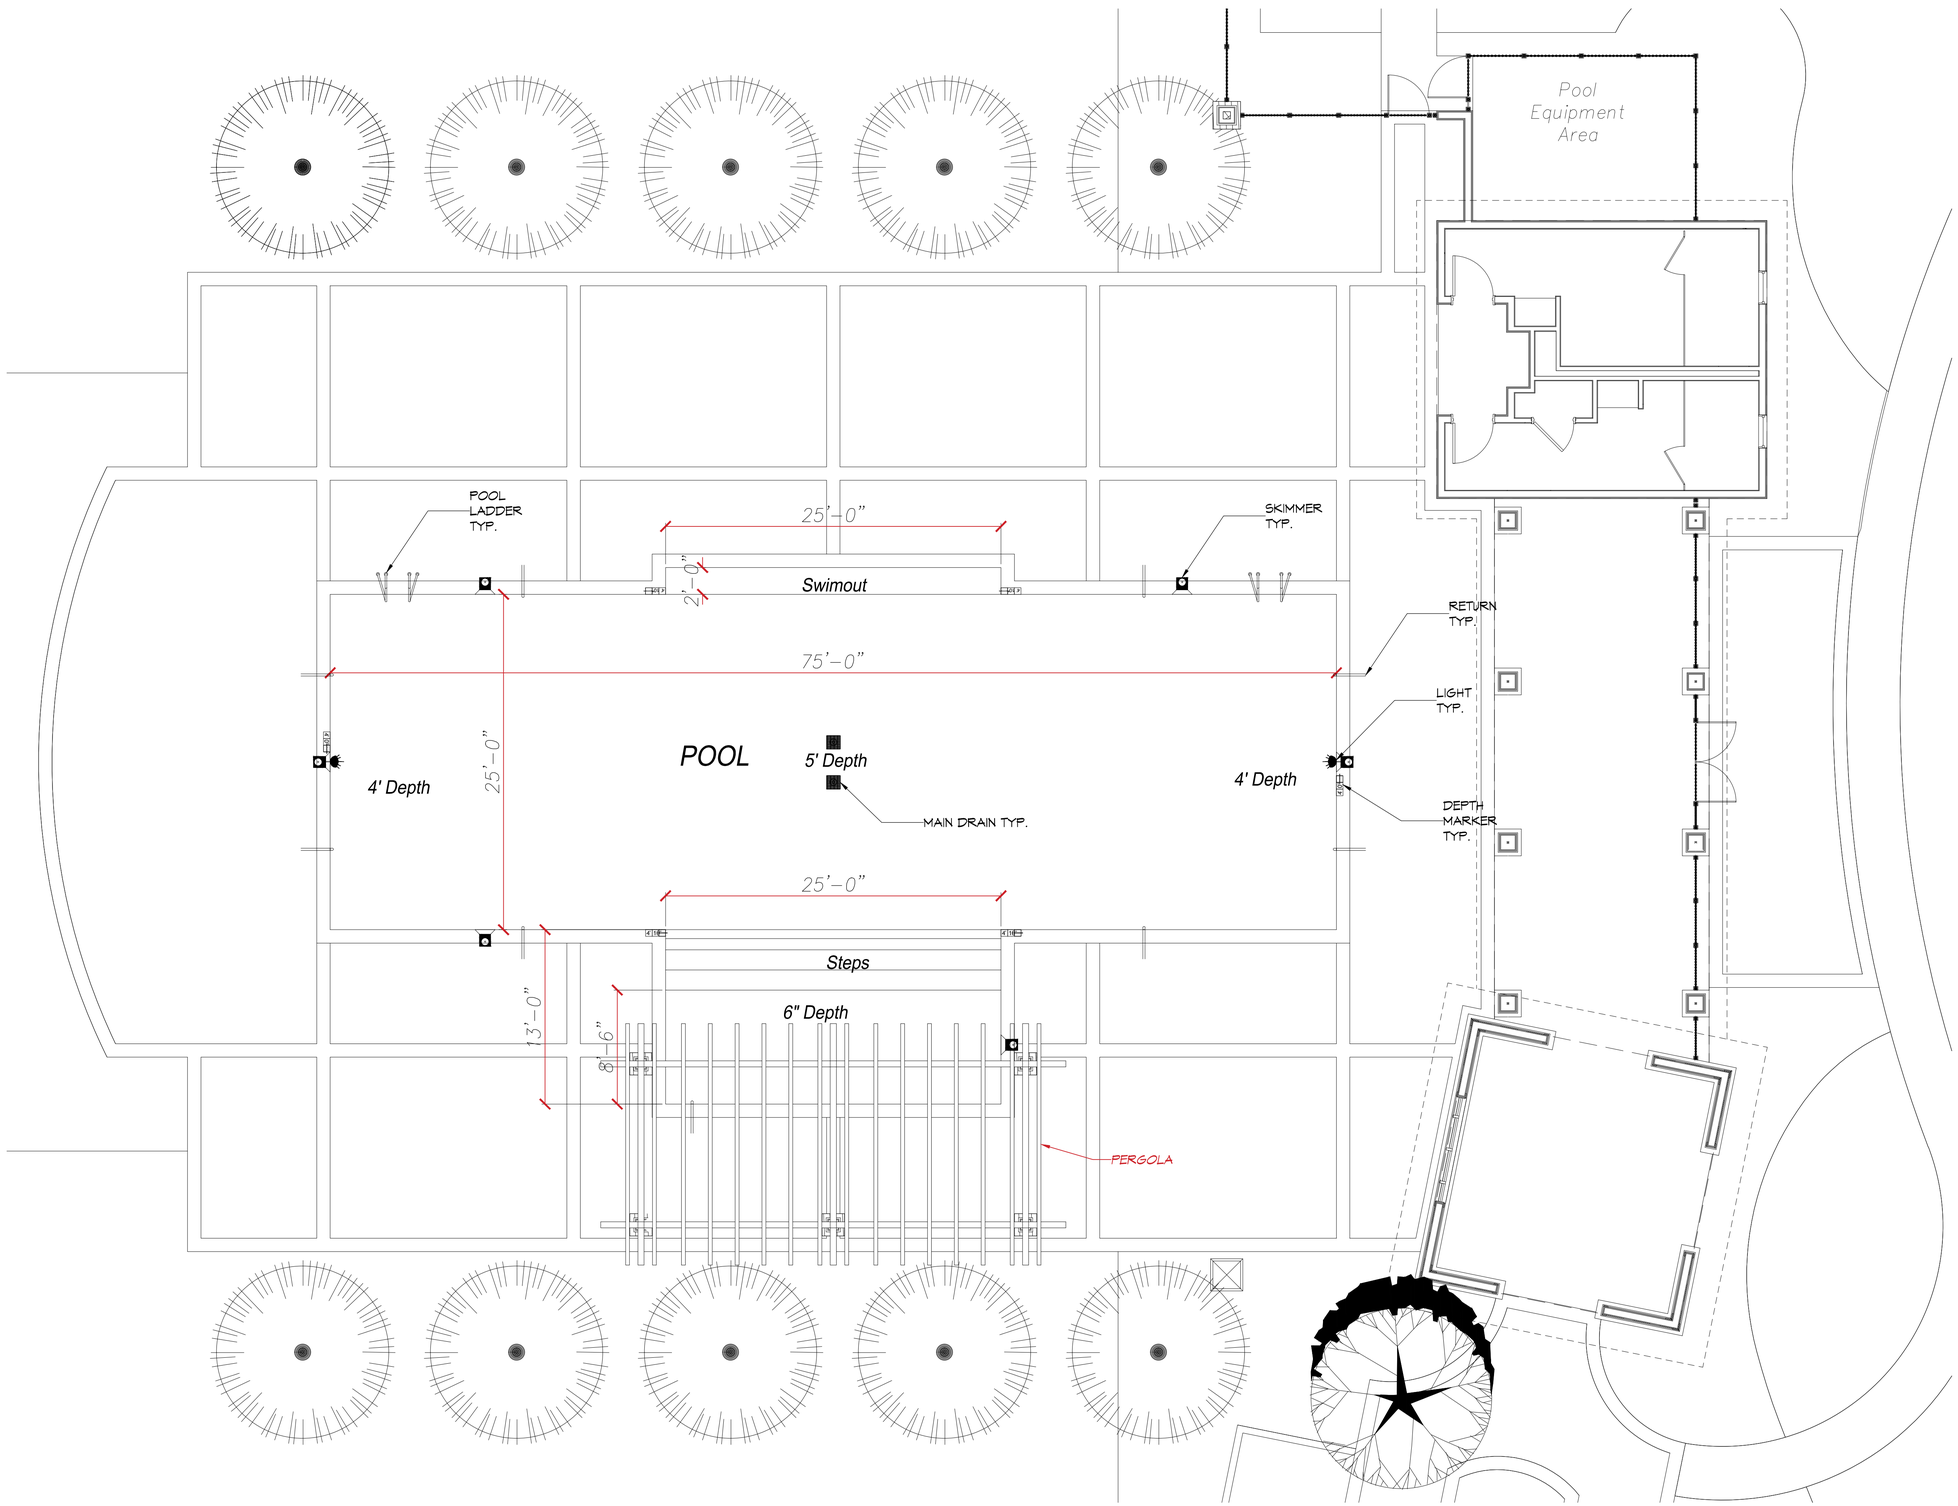

1 POOL PLAN
SCALE: 3/16" = 1'-0"

DAMMON ENGINEERING, INC.
LOUISIANA & MISSISSIPPI
www.dammonengineering.com
info@dammonengineering.com
PH: 985.649.5832
Chief Engineer: Brian Mistich, PE
554 Old Spanish Trail
Slidell, LA 70458

#	DESCRIPTION	DATE

REVISIONS

SEAL:

NEW POOL
TERRABELLA POOL
[PROJECT ADDRESS]

JOB No: 2334
DATE:
DRAWN BY: ???
CHECKED BY: ???

THIS DRAWING AND ALL DESIGNS CONTAINED HEREIN, WHETHER COPYRIGHTED OR NOT, ARE THE EXCLUSIVE PROPERTY OF DAMMON ENGINEERING, INC. AND MUST NOT BE COPIED OR REPRODUCED WITHOUT THE EXPRESS WRITTEN CONSENT OF DAMMON ENGINEERING, INC. THIS DRAWING IS THE PROPERTY OF DAMMON ENGINEERING, INC. AND MUST BE RETURNED ON REQUEST. THIS DRAWING WAS PREPARED AND DEVELOPED WITHOUT AN ON-SITE INSPECTION OF THE PROJECT SITE. ANY DEVIATIONS FROM THE DRAWING MUST BE REPORTED TO DAMMON ENGINEERING, INC. FOR REVIEW.

SHEET TITLE:
POOL PLAN

DRAWING NUMBER:
PL-1.1

SHEET No: of #