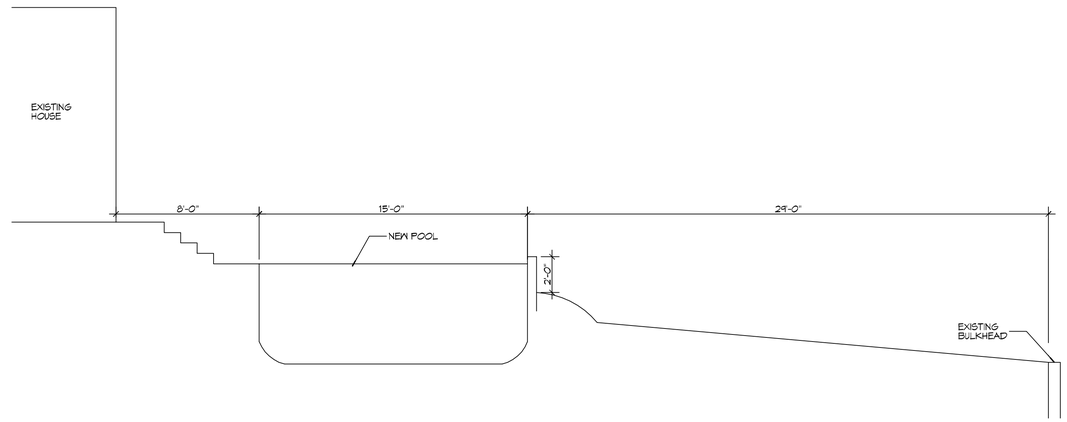

SECTION

SCALE: 1/4"=1'-0"

TYPICAL SECTION

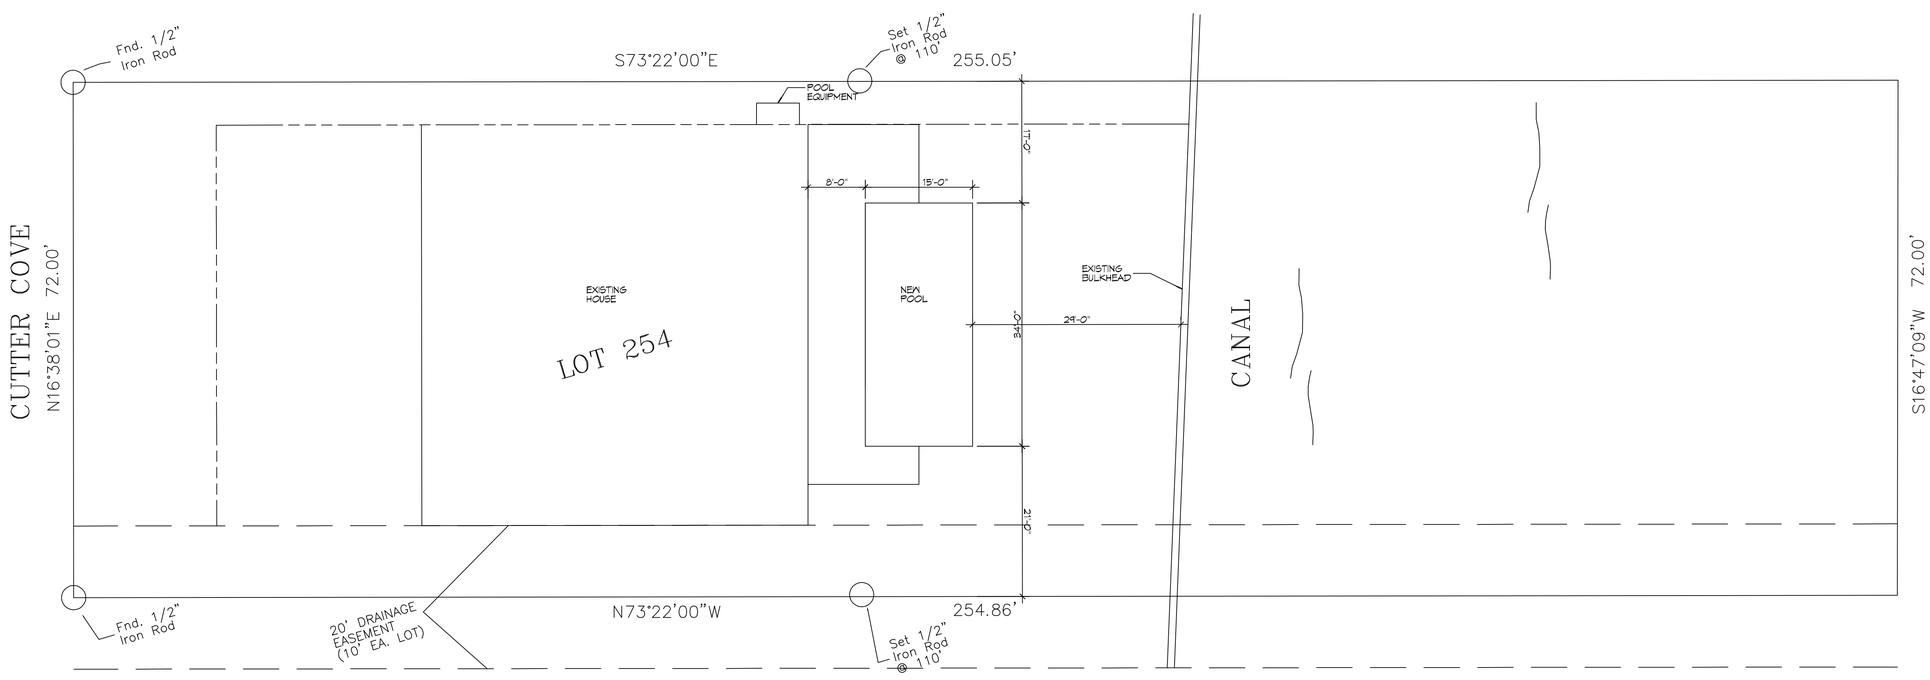

1 SITE PLAN

SCALE: 1"=10'-0"

POOL LAYOUT ONLY

DAMMON ENGINEERING, INC.

354 Old Spanish Trail
Slidell, LA 70458
PH: 985.649.5832

www.dammonengineering.com
info@dammonengineering.com
Fax: 985.641.5950

#	DESCRIPTION	DATE

REVISIONS

STATE OF LOUISIANA
BRIAN A. MISTICH
License No. 30187
PROFESSIONAL ENGINEER

POOL LAYOUT

LORI & GREG ISZYMKO

1234 CUTTER COVE
SLIDELL, LA 70450

JOB No:	2020
DATE:	04-29-2020
DRAWN BY:	CKD
CHECKED BY:	BAM

The drawings and specifications shown and represented, regardless of form or use, are considered the property of Dammon Engineering, and are given in trust and for public use only. Any reproduction, publication, or use of these drawings and specifications without the written consent of Dammon Engineering, Inc. is prohibited. Any unauthorized use is in violation of the Louisiana Law of Architectural and Engineering Ethics and Practice.

SHEET TITLE:
SITE PLAN WITH POOL LAYOUT

DRAWING NUMBER:

C101

SHEET No: 1 of 1

FILE NAME: J:\1. Projects\Proj Archives 2014 Cutter Cove\Working Folder\C100 - site Plan.dwg PLOT DATE & TIME: Wednesday, April 29, 2020 10:33:12 AM