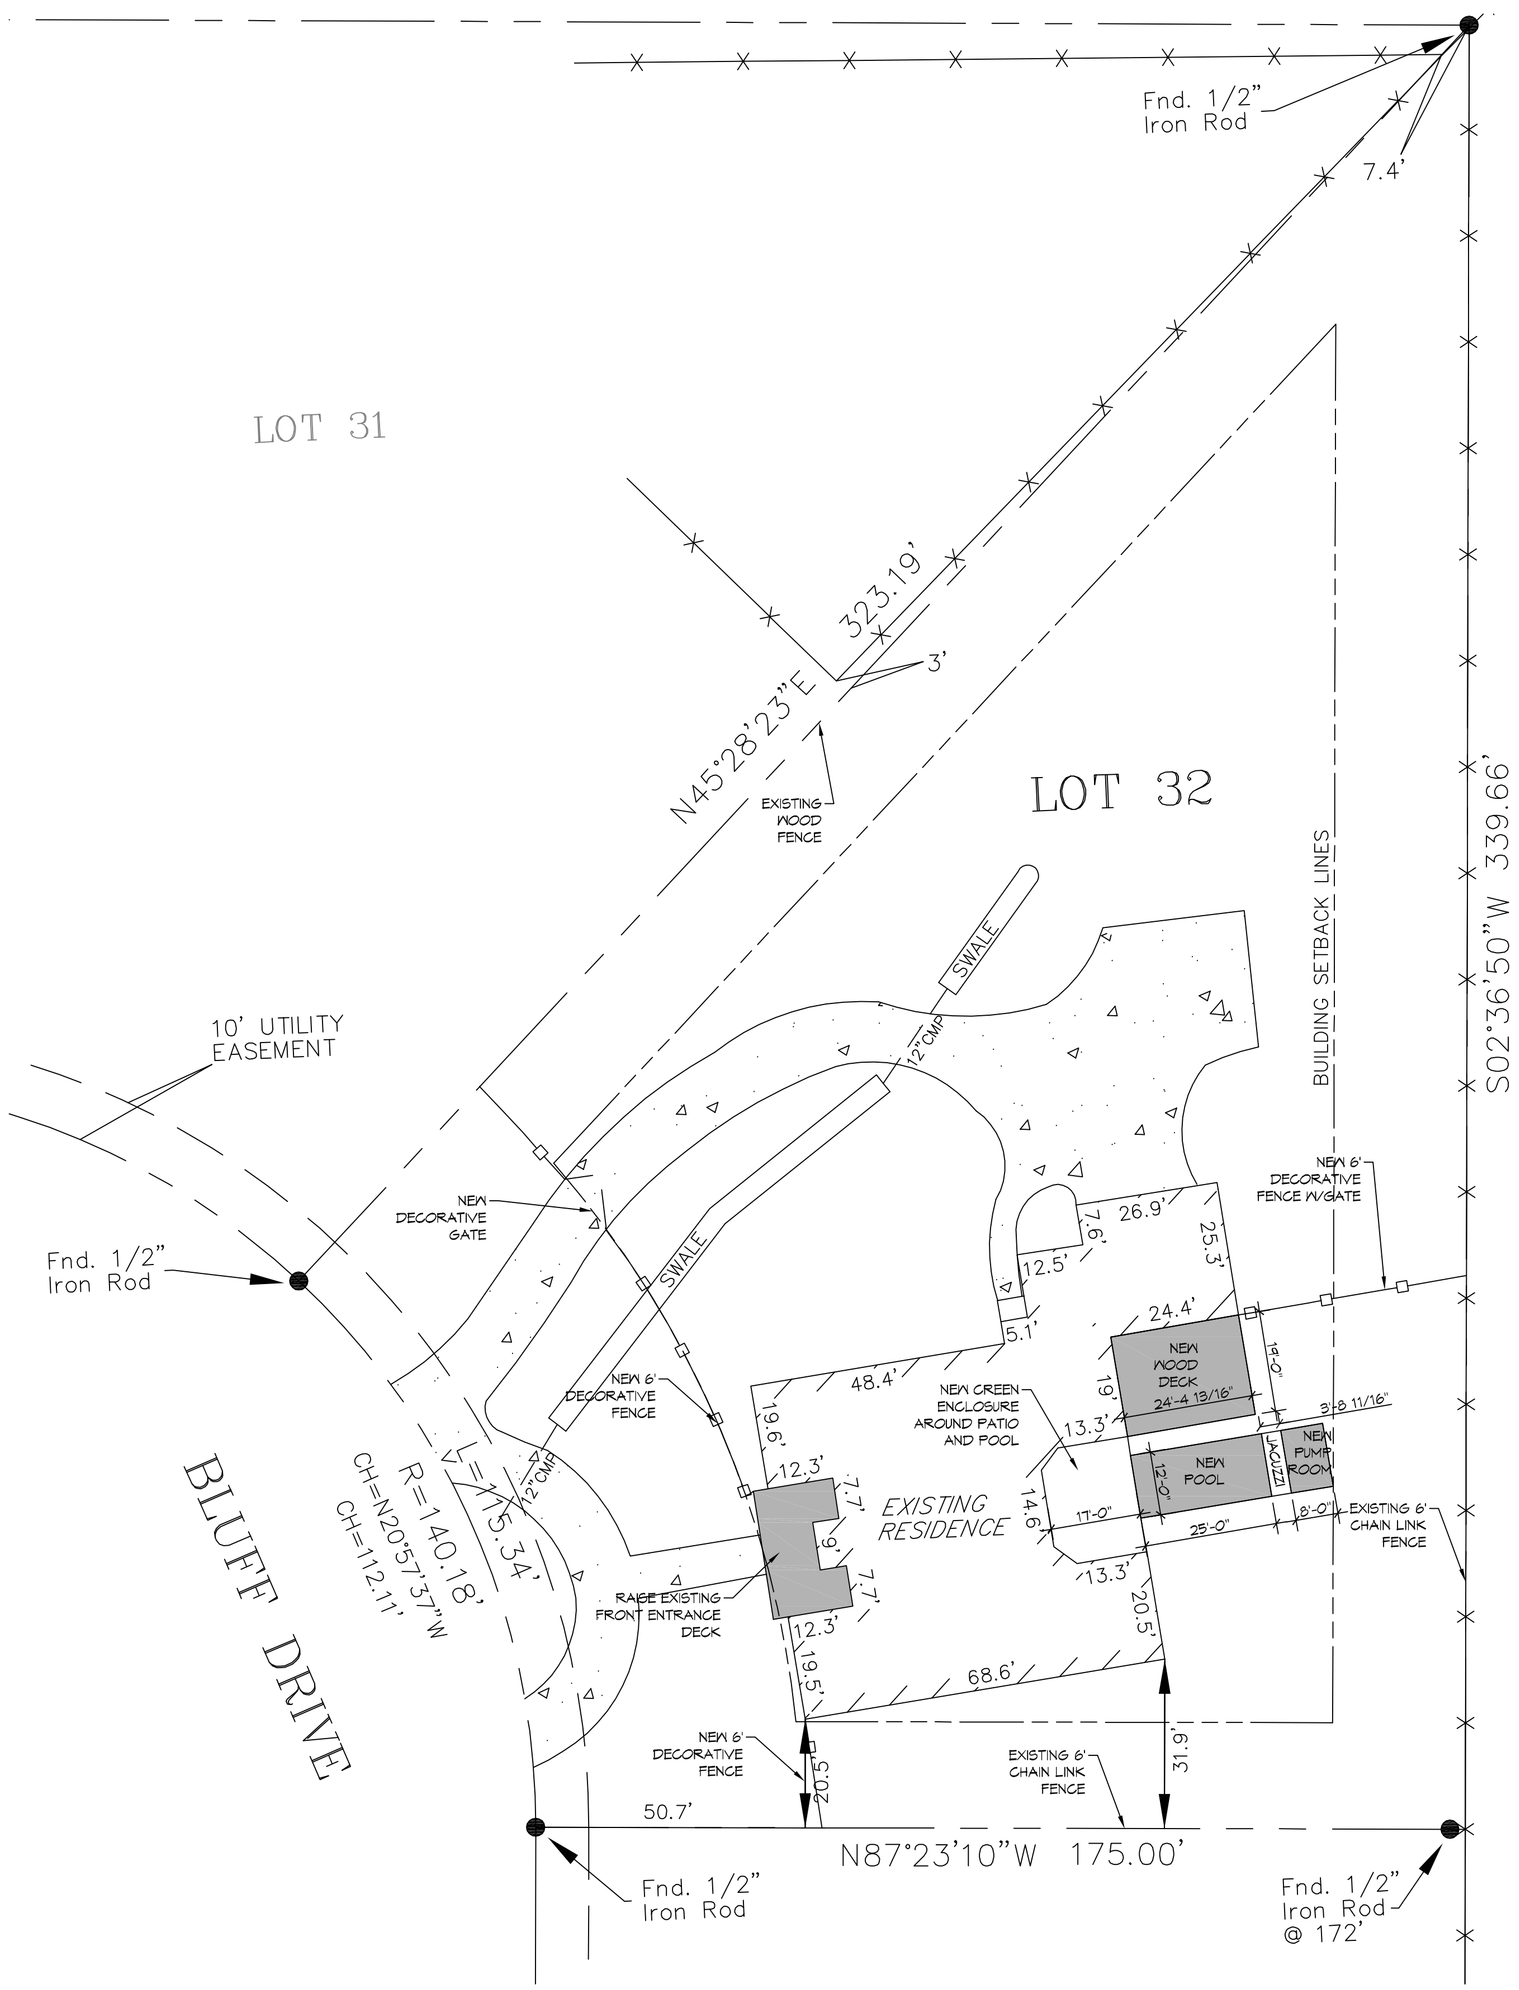

1 SITE PLAN
SCALE: 1" = 20'-0"
OVERALL SITE PLAN

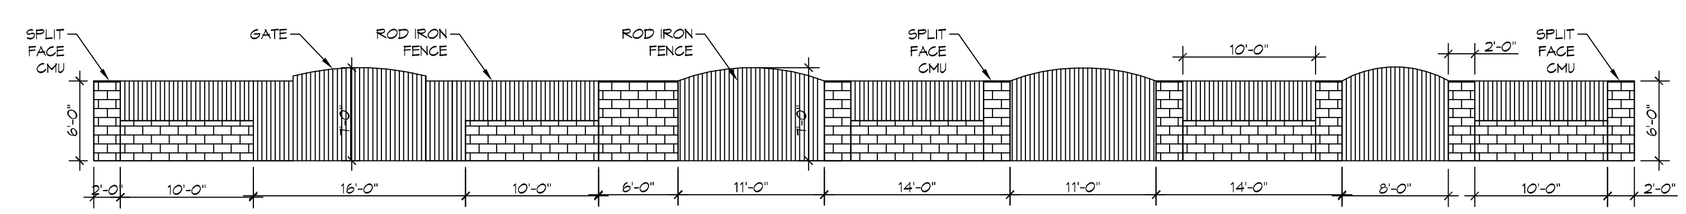

2 DECORATIVE FENCE
SCALE: 1/8" = 1'-0"
FENCE

DAMMON ENGINEERING, INC.
LOUISIANA & MISSISSIPPI

www.dammonengineering.com
info@dammonengineering.com
PH: 985.649.5832 F: 985.643.5950

Chief Engineer: Brian Mistich, PE
4545 Dufrene Stadium Blvd
Suite 11
Slidell, LA 70458

#	DESCRIPTION	DATE

REVISIONS

SEAL:

STATE OF LOUISIANA
BRIAN A. MISTICH
License No. 30187
PROFESSIONAL ENGINEER

POOL AND FENCE LAYOUT

ROGELIO CHAVEZ

1224 BLUFF DRIVE
SLIDELL, LA

JOB No:	[#####]
DATE:	10-10-16
DRAWN BY:	???
CHECKED BY:	C&D

These plans and specifications are the property of Dammon Engineering and may not be reproduced or used for any other purpose than that for which they were prepared and delivered. Visual contact with these plans and specifications shall constitute prima facie evidence of the acceptance of these restrictions.

SHEET TITLE:
SITE PLAN - NEW FENCE & POOL LOCATION

DRAWING NUMBER:

C101

SHEET No: 1 of 1